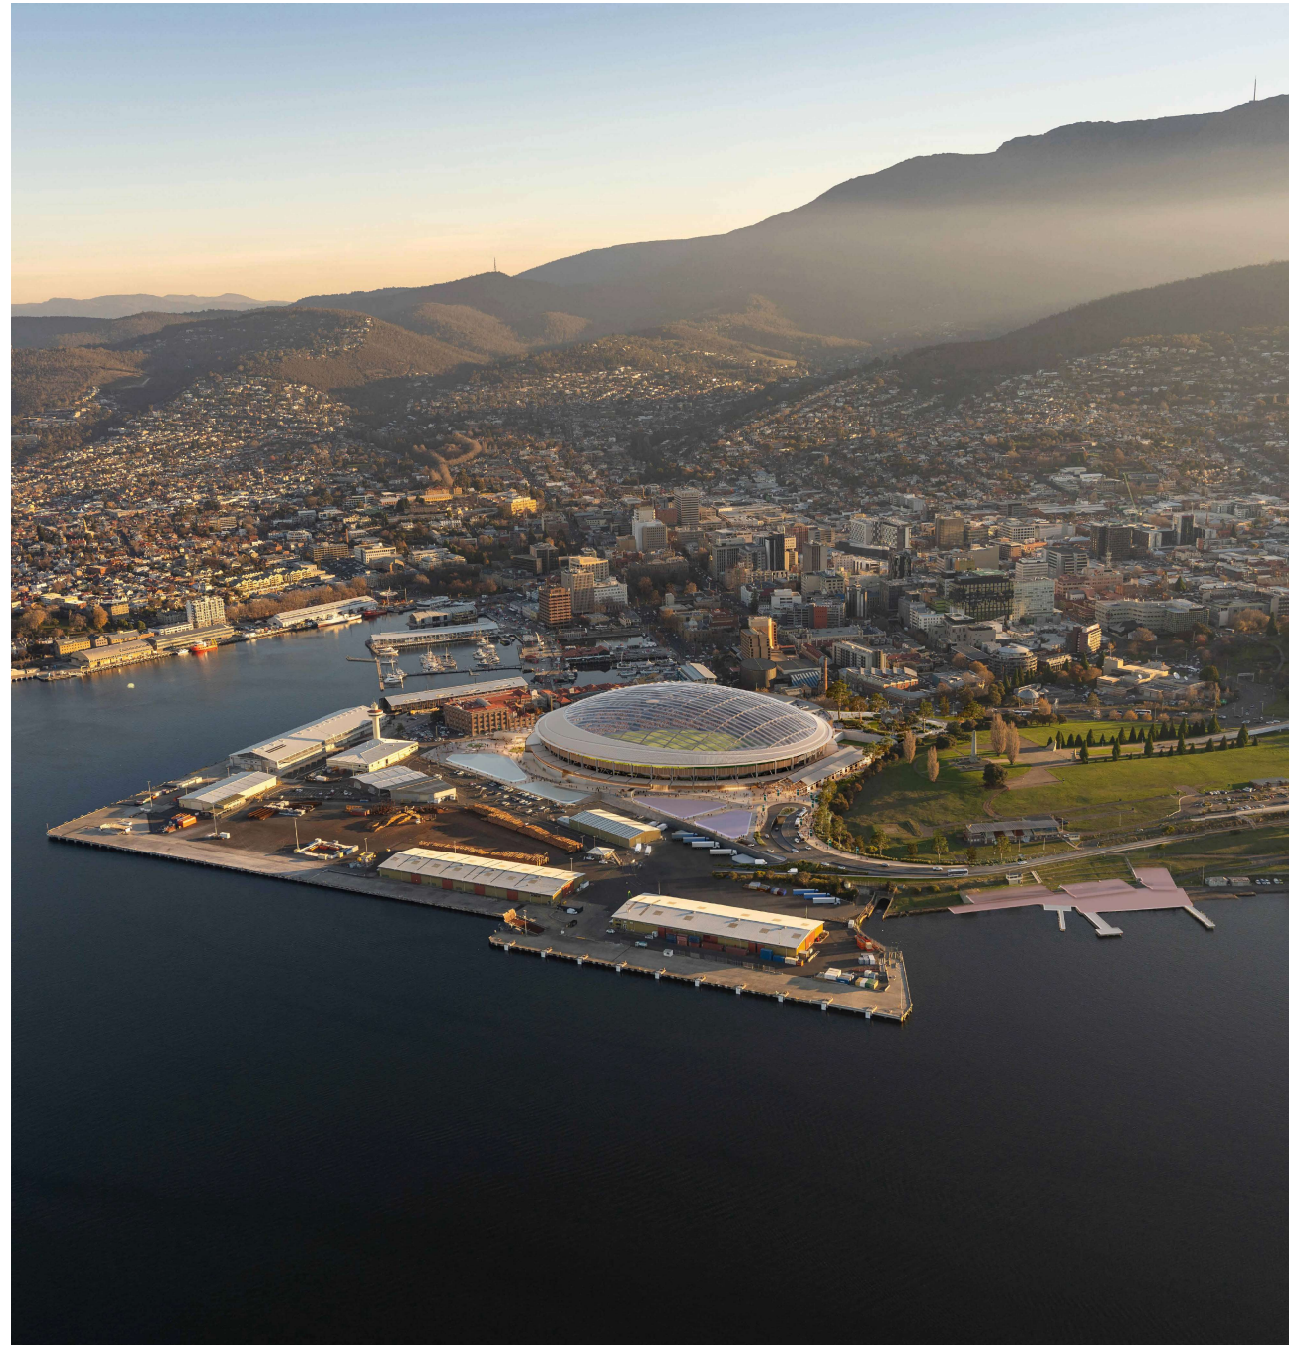


41 Evans St, Hobart TAS 7000
322070.00


SHEET NUMBER	SHEET NAME	Current Revision
MPWDC-CR-2014-0024000	COVER SHEET - DRAWING INDEX	P#1
MPWDC-CR-2014-11-00000	LEFT PLAN EXIST/PROPOSE CONC	P#2
MPWDC-CR-2014-11-00000	LEFT PLAN PROPOSED	P#3
MPWDC-CR-2014-11-00000	NORTHERN CAR PARK	P#4
MPWDC-CR-2014-11-00000	GROUNDE PLANE - EXTERNAL CONCOURSE PLAN	P#5
MPWDC-CR-2014-11-00000	NORTHERN CAR PARK	P#6
MPWDC-CR-2014-15-00000	EXIST/ITE CONDITIONS AND DEMOLITION PLAN - LEVEL: GROUND	P#7
MPWDC-CR-2014-15-00000	GROUNDE PLANE - EXTERNAL CONCOURSE PLAN - LEVEL: GROUND	P#8
MPWDC-CR-2014-15-00000	GROUNDE PLANE - EXTERNAL CONCOURSE PLAN MODAL BUILT CONCERN	P#9
MPWDC-CR-2014-15-00000	GENERAL ARRANGEMENT - LEVEL: 2 STATION HOUSE	P#10
MPWDC-CR-2014-15-00000	GENERAL ARRANGEMENT - LEVEL: 1 CONCOURSE PLAN	P#11
MPWDC-CR-2014-15-00000	GENERAL ARRANGEMENT - LEVEL: 2 CONCOURSE PLAN	P#12
MPWDC-CR-2014-15-00000	GENERAL ARRANGEMENT - LEVEL: 2 STATION CLUB PLAN	P#13
MPWDC-CR-2014-15-00000	GENERAL ARRANGEMENT - LEVEL: 3 STATION PLAN	P#14
MPWDC-CR-2014-15-00000	GENERAL ARRANGEMENT - LEVEL: 4 COUNTRY LEVEL	P#15
MPWDC-CR-2014-15-00000	GENERAL ARRANGEMENT - ROOF PLAN	P#16
MPWDC-CR-2014-15-00000	BUILDING ELEVATIONS - EAST AND WEST	P#17
MPWDC-CR-2014-15-00000	BUILDING ELEVATIONS - NORTH AND SOUTH	P#18
MPWDC-CR-2014-15-00000	FAÇADE PART ELEVATION	P#19
MPWDC-CR-2014-15-00000	FAÇADE PART ELEVATION	P#20
MPWDC-CR-2014-15-00000	FAÇADE PART ELEVATION	P#21
MPWDC-CR-2014-15-00000	EXTERNAL MATERIALS SCHEDULE	P#22
MPWDC-CR-2014-15-00000	EXTERNAL MATERIALS SCHEDULE	P#23
MPWDC-CR-2014-15-00000	SECTION	P#24
MPWDC-CR-2014-15-00000	BUILDING SECTION - NORTH	P#25
MPWDC-CR-2014-15-00000	BUILDING SECTION - NORTH	P#26
MPWDC-CR-2014-15-00000	BUILDING SECTION - WEST	P#27
MPWDC-CR-2014-15-00000	BUILDING SECTION - WEST	P#28
MPWDC-CR-2014-15-00000	LOCAL STREET	P#29
MPWDC-CR-2014-15-00000	SECURITY INFRASTRUCTURE	P#30
MPWDC-CR-2014-15-00000	SECURITY INFRASTRUCTURE	P#31
MPWDC-CR-2014-15-00000	PLANT AND SCHEDULE	P#32
MPWDC-CR-2014-15-00000	SURFACE FINISHES PLAN - ZONE A	P#33
MPWDC-CR-2014-15-00000	SURFACE FINISHES PLAN - ZONE B	P#34
MPWDC-CR-2014-15-00000	SURFACE FINISHES PLAN - ZONE C	P#35
MPWDC-CR-2014-15-00000	SURFACE FINISHES PLAN - ZONE D	P#36
MPWDC-CR-2014-15-00000	SURFACE FINISHES PLAN - ZONE E	P#37
MPWDC-CR-2014-15-00000	SURFACE FINISHES PLAN - ZONE F	P#38
MPWDC-CR-2014-15-00000	SURFACE FINISHES PLAN - ZONE G	P#39
MPWDC-CR-2014-15-00000	SURFACE FINISHES PLAN - ZONE H	P#40
MPWDC-CR-2014-15-00000	SURFACE FINISHES PLAN - ZONE I	P#41
MPWDC-CR-2014-15-00000	SURFACE FINISHES PLAN - ZONE J	P#42
MPWDC-CR-2014-15-00000	SURFACE FINISHES PLAN - ZONE K	P#43
MPWDC-CR-2014-15-00000	SURFACE FINISHES PLAN - ZONE L	P#44
MPWDC-CR-2014-15-00000	SURFACE FINISHES PLAN - ZONE M	P#45
MPWDC-CR-2014-15-00000	SURFACE FINISHES PLAN - ZONE N	P#46
MPWDC-CR-2014-15-00000	SURFACE FINISHES PLAN - ZONE O	P#47
MPWDC-CR-2014-15-00000	SURFACE FINISHES PLAN - ZONE P	P#48
MPWDC-CR-2014-15-00000	SURFACE FINISHES PLAN - ZONE Q	P#49
MPWDC-CR-2014-15-00000	SURFACE FINISHES PLAN - ZONE R	P#50
MPWDC-CR-2014-15-00000	SURFACE FINISHES PLAN - ZONE S	P#51
MPWDC-CR-2014-15-00000	SURFACE FINISHES PLAN - ZONE T	P#52
MPWDC-CR-2014-15-00000	SURFACE FINISHES PLAN - ZONE U	P#53
MPWDC-CR-2014-15-00000	SURFACE FINISHES PLAN - ZONE V	P#54
MPWDC-CR-2014-15-00000	SURFACE FINISHES PLAN - ZONE W	P#55
MPWDC-CR-2014-15-00000	SURFACE FINISHES PLAN - ZONE X	P#56
MPWDC-CR-2014-15-00000	SURFACE FINISHES PLAN - ZONE Y	P#57
MPWDC-CR-2014-15-00000	SURFACE FINISHES PLAN - ZONE Z	P#58

[illegible]

CUMULUS

Cumulus Studio
Level 2, 147 Macquarie Street
Sydney NSW 2000
Australia
T + 61 2 8251 4841

Zone

 

Project No. 332070.00

Acknowledgement

The Clatsop Tribe acknowledge the traditional owners of this land, the Wampanoag people, and pay respect to those that have passed before us. We acknowledge today's Twana and Abjunct people, the Pilewa, the

PoSS

C6-2012-09-01	8.01	0A
---------------	------	----

Project Director:	Revision Date:
-------------------	----------------

Drawing Number:	Revision:
-----------------	-----------




Rev	Description	By	Date
1	Initial Issue		12/06/2019
2	Revised Project of State		12/06/2019
3	Revised Project of State		12/06/2019
4	Revised Project of State		12/06/2019
5	Revised Project of State		12/06/2019
6	Revised Project of State		12/06/2019
7	Revised Project of State		12/06/2019
8	Revised Project of State		12/06/2019
9	Revised Project of State		12/06/2019
10	Revised Project of State		12/06/2019

COX
Consulting
Level 11, 111 Grenville Lane
Hobart TAS 7000
Australia
T +61 3 6555 2200
cox@cox.com.au

CUMULUS
Consulting
Level 11, 111 Grenville Lane
Hobart TAS 7000
Australia
T +61 3 6555 2200
cumulus@cox.com.au

Scale
1:1000

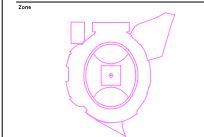

Client
Macquarie Point Development Corporation

Project No.
322070.00


Project
MACQUARIE POINT MULTIPURPOSE STADIUM
41 Evans St. Hobart TAS 7000

Authorisation
The Project Manager is authorised to sign the Project Manager's Certificate. The Project Manager's Certificate is a statement of the Project Manager's authority to sign the Project Manager's Certificate. The Project Manager's Certificate is a statement of the Project Manager's authority to sign the Project Manager's Certificate.

Drawing Title
SITE PLAN EXISTING CONDITIONS

Document Control Status
PoSS

Co-ordinated:	1/01	Drawn:	0A
Project Architect:	1/01	Scale:	1:1000 @ A4
Project Director:	1/01	Revision Date:	31/01/2020
Drawing Number:	MPMS-CXC-DR-01-A11-1000	Revision:	P2

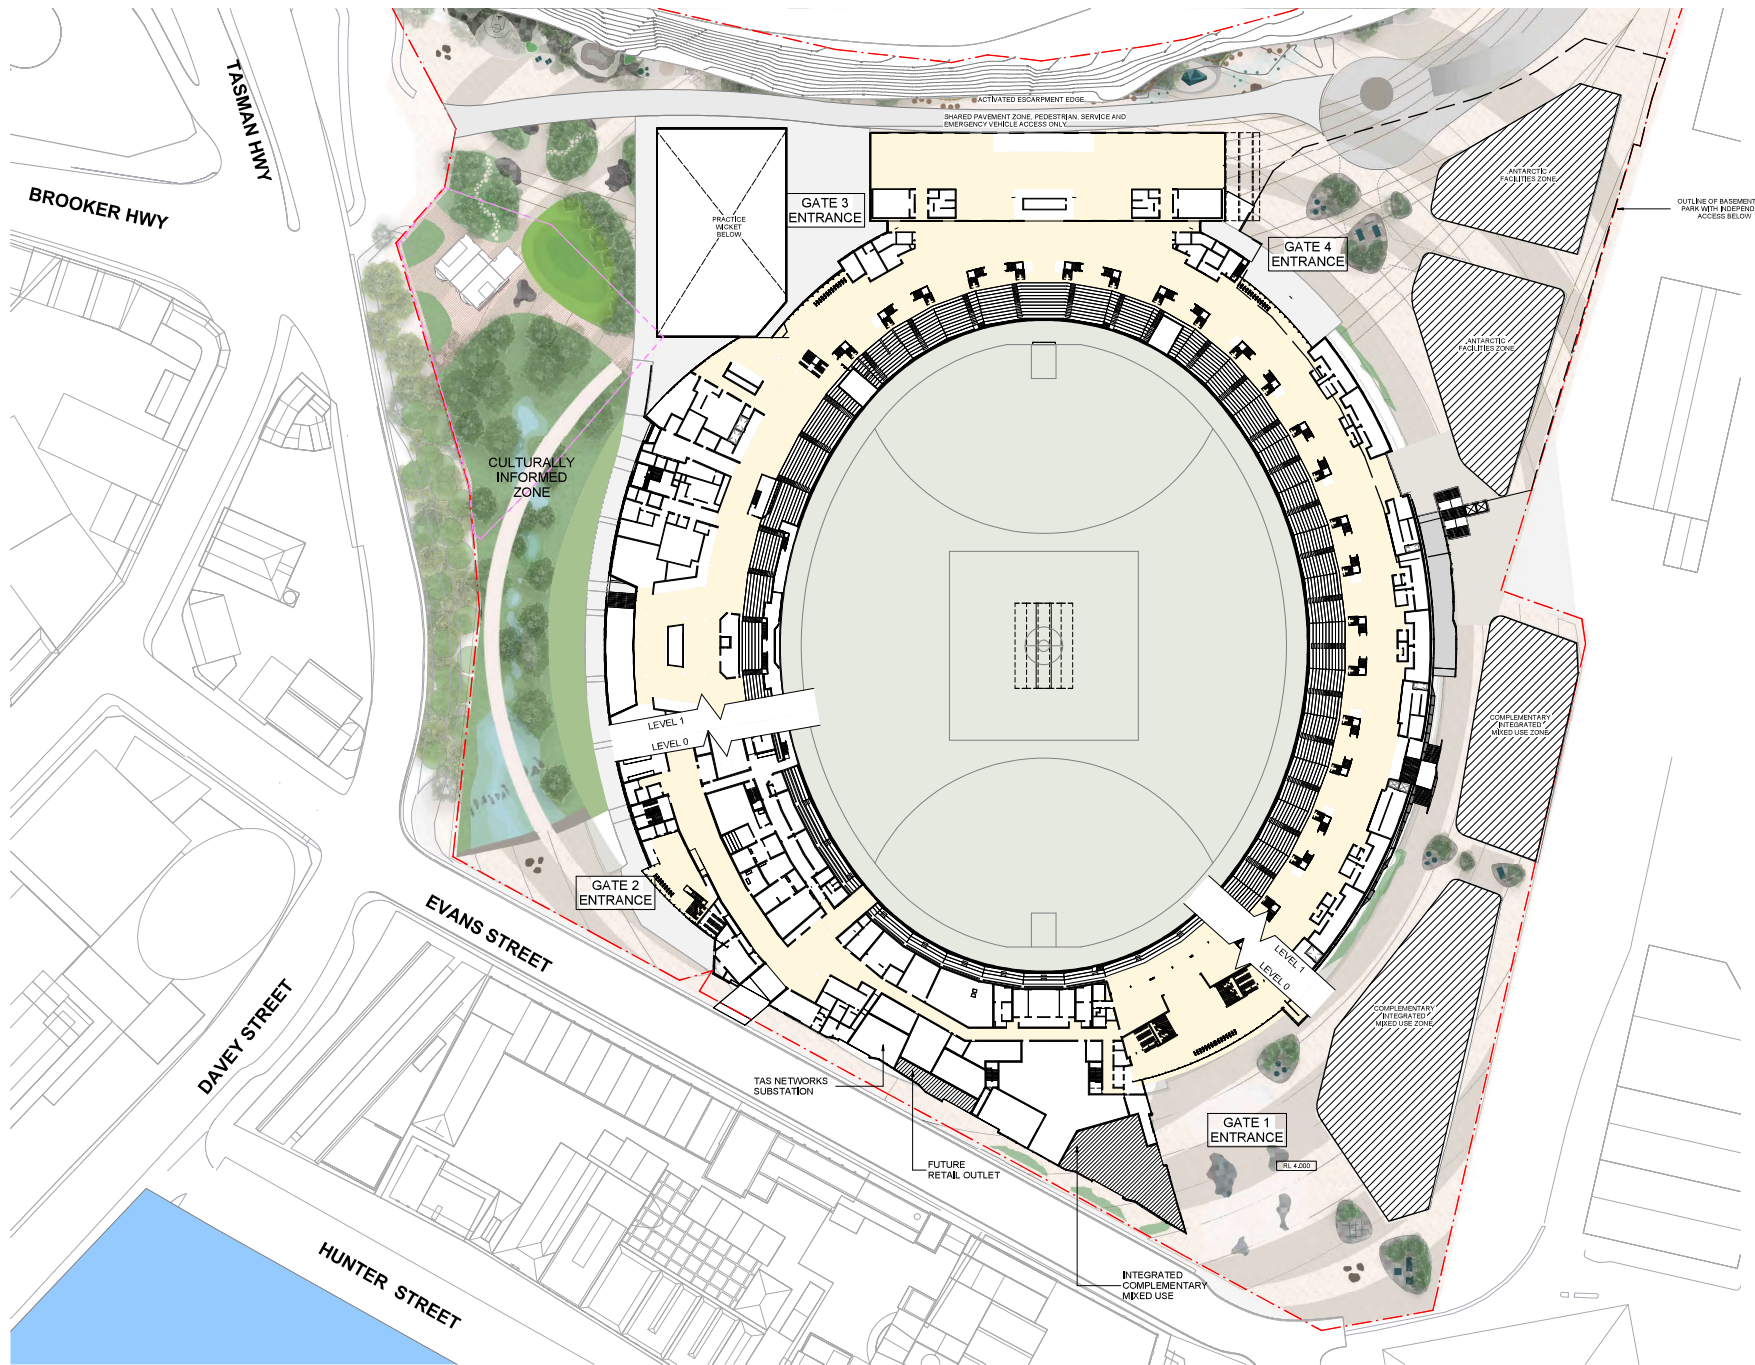


Rev	Description	By	Date
1	ISSUED PROJECT OF STATE		12/06/2019
2	ISSUED PROJECT OF STATE		17/11/2019
3	ISSUED PROJECT OF STATE		

COX

CoX Architecture
Level 11, 111 Grenville Lane
Hobart TAS 7000
Australia
T +61 3 9550 2200
cox@coxarchitecture.com.au

**CUMU
LUS**

Cumulus Studio
Level 1, 111 Grenville Lane
Hobart TAS 7000
Australia
T +61 3 9550 2200
cumulus@cumulus.com.au

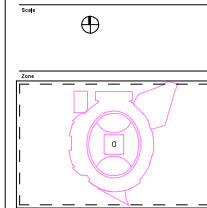

Client Macquarie Point Development Corporation

Project No. 322070.00

Project MACQUARIE POINT MULTIPURPOSE STADIUM
41 Evans St. Hobart TAS 7000

Architect's Statement
The Stadium Team has completed the final design of the stadium. The design is a high-quality, high-quality design that meets the requirements of the client and the community. The design is a high-quality, high-quality design that meets the requirements of the client and the community.


Drawing Title: GROUND PLANE - EXTERNAL CONCOURSE PLAN

Document Control Status:	
PoSS	
Co-ordinated:	Drawn: OA
Project Director:	Scale: 1:500 @ A1
Project Director:	Revision Date: 31/01/2020
Drawing Number: MPMS-CXC-DR-01-A11-3000	Revision:



Level	Count
BASEMENT 1	161
BASEMENT 2	213
Grand total	374



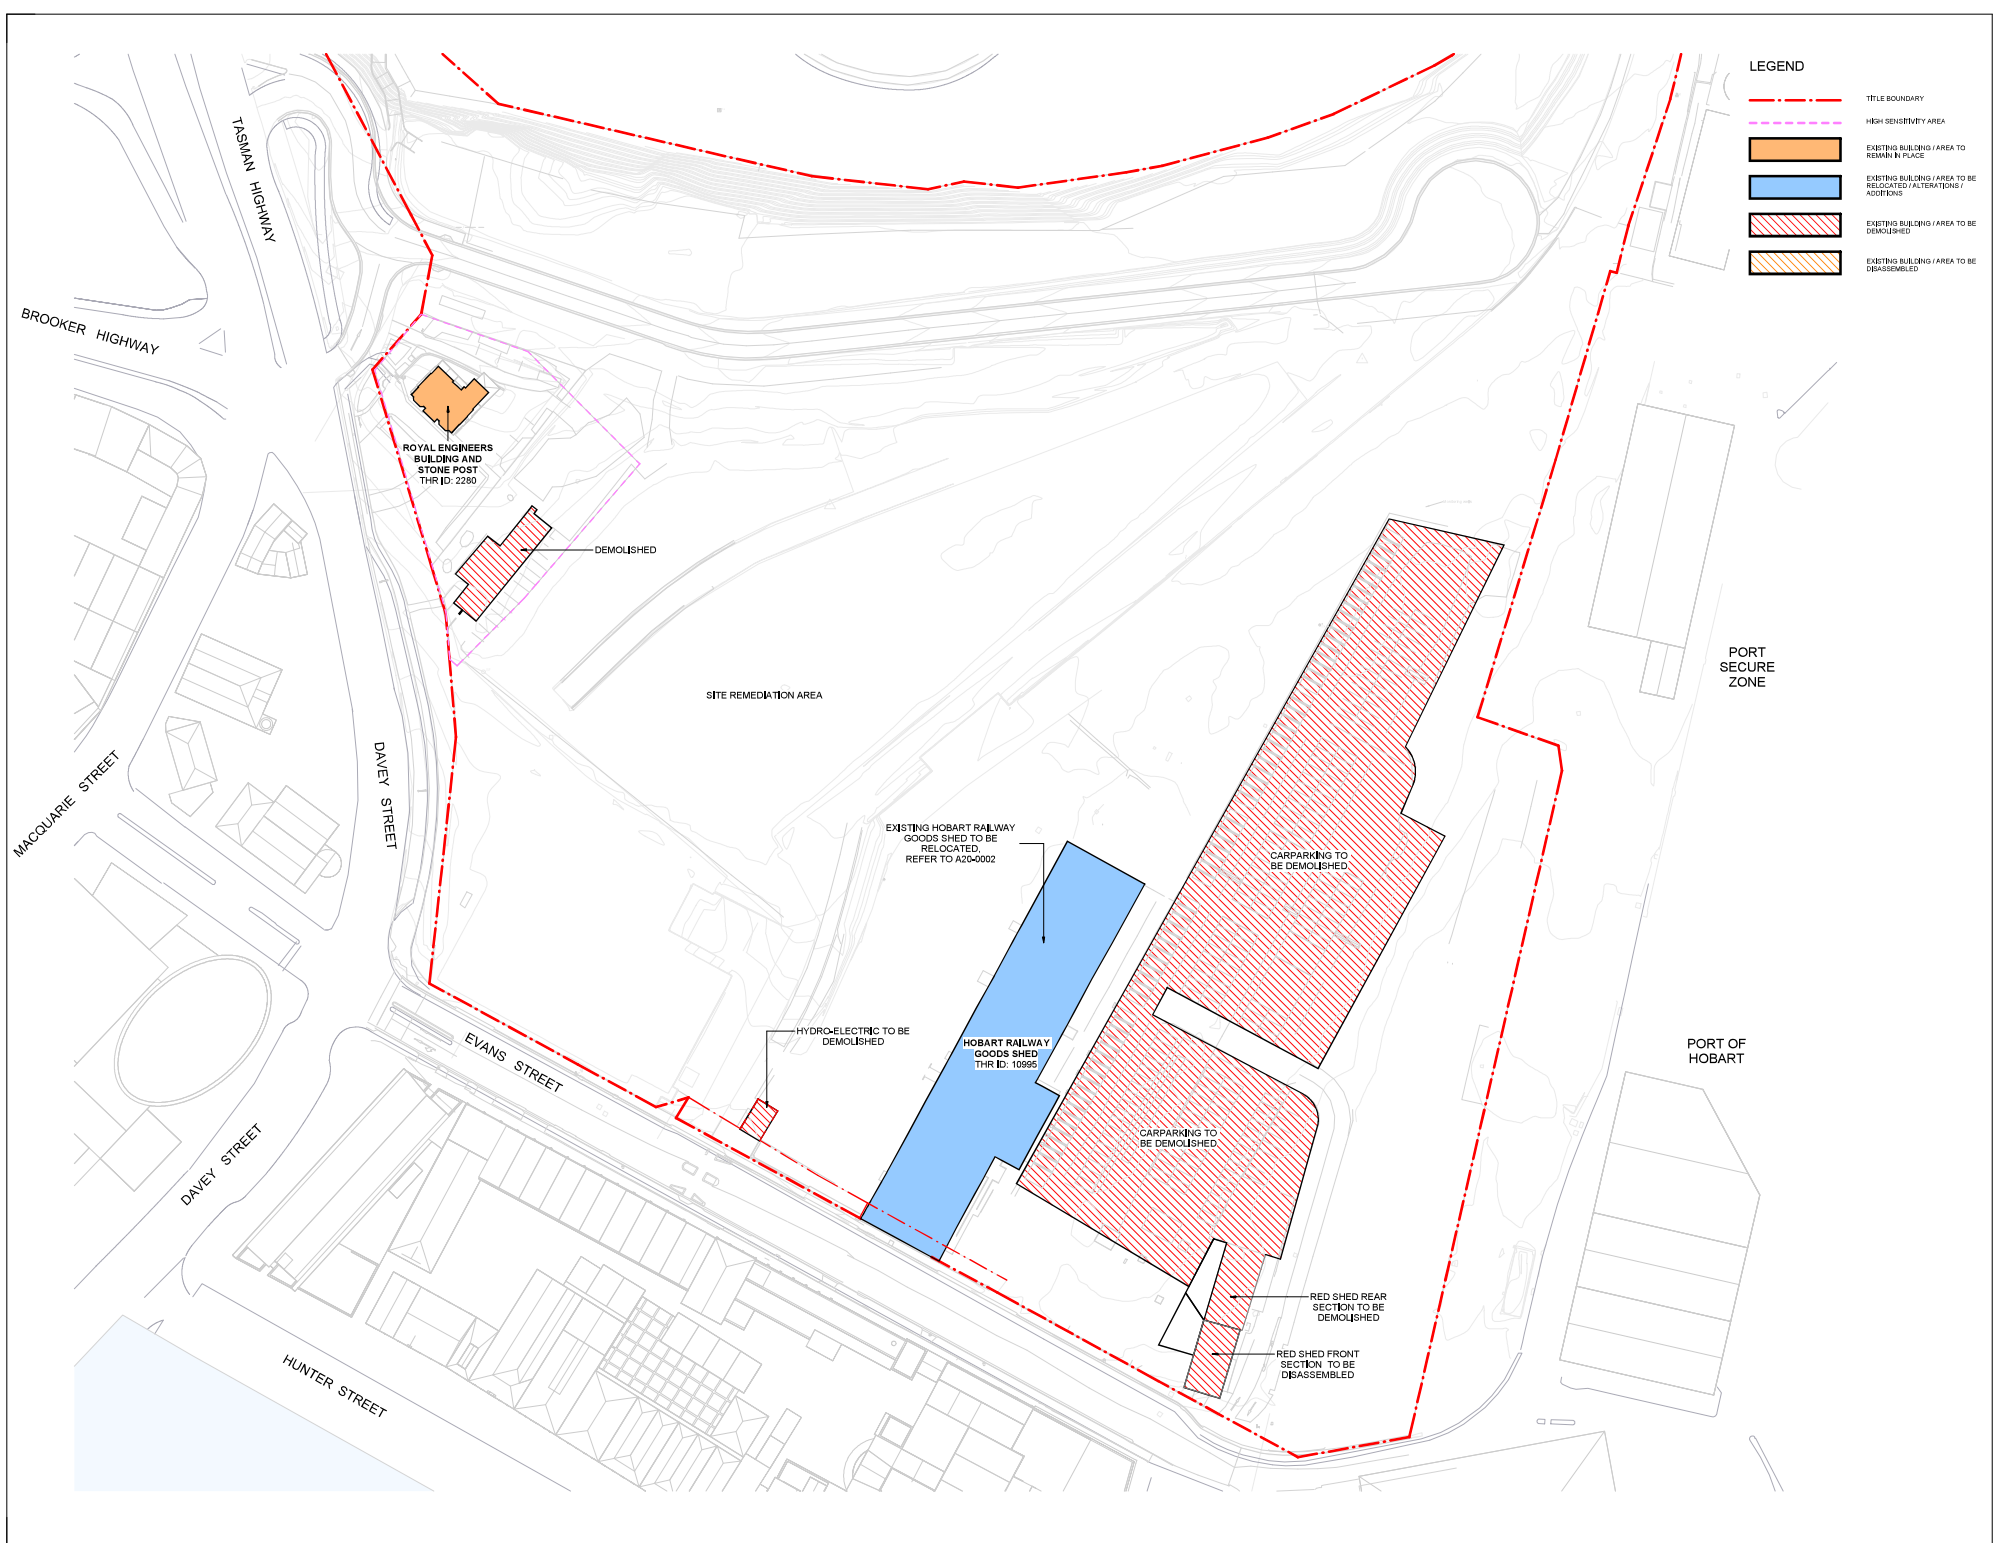

- LEGEND**
- TITLE BOUNDARY
 - HIGH SENSITIVITY AREA
 - EXISTING BUILDING / AREA TO REMAIN IN PLACE
 - EXISTING BUILDING / AREA TO BE RELOCATED / ALTERATIONS / ADDITIONS
 - EXISTING BUILDING / AREA TO BE DEMOLISHED
 - EXISTING BUILDING / AREA TO BE DISASSEMBLED

Rev	Description	By	Date
1	ISSUED FOR STATE		12/01/2021
2	ISSUED FOR STATE		12/01/2021
COX
Cumulus
LUS

Co-architect
Level 11, 111 Riverside Lane
Hobart TAS 7000
Australia
T + 61 3 9550 2200
cox@cox.com.au

Co-architect
Level 11, 111 Riverside Lane
Hobart TAS 7000
Australia
T + 61 3 9550 2200
cox@cox.com.au

Scale

Zone

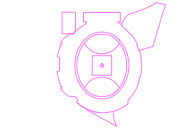

Client Macquarie Point Development Corporation

Project No. 322070.00


Project MACQUARIE POINT MULTIPURPOSE STADIUM
41 Evans St. Hobart TAS 7000

Architect
The Stadium Team will provide the technical services of the project. The Stadium Team will be responsible for the design and construction of the stadium. 

Drawing Title EXISTING CONDITIONS AND DEMOLITION PLAN - LEVEL GROUND

Document Control Status: PoSS

Co-ordinated:	1/21	Drawn:	GA
Project Architect:	1/21	Scale:	As Shown @ A4
Project Director:	1/21	Revision Date:	31/01/2021
Drawing Number:	MPMS-CXC-DR-01-A15-1000	Revision:	

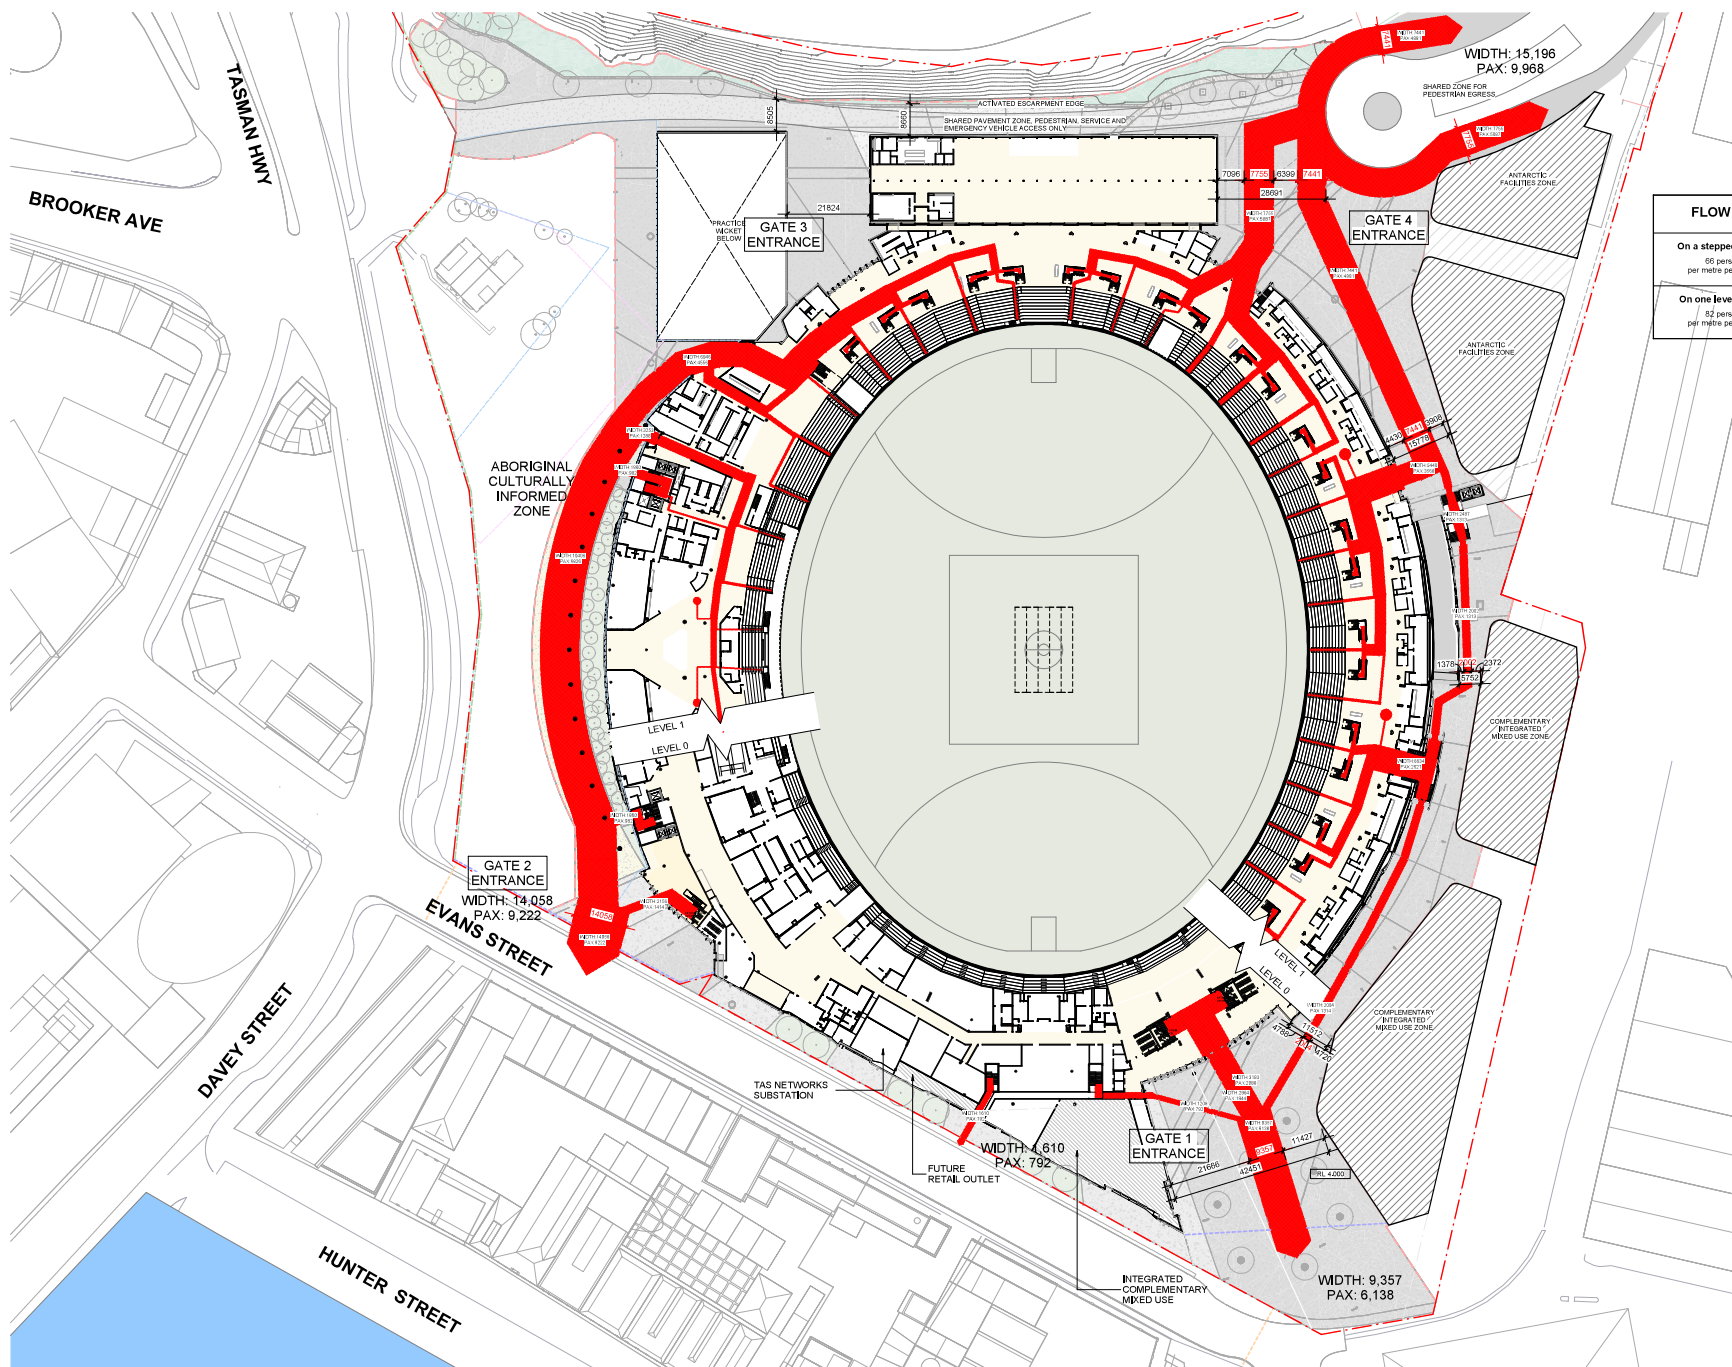

AFL MODE
TOTAL EGRESS COUNT:
23,000 SEATS
+ 1,500 STANDING
+ 120 AFL MEDIA
+ 1,500 STAFF

INSIDE BUILDING ENVELOPE
STEPPED WIDTH = CAPACITY/66/min
ONE LEVEL EXIT WIDTH = CAPACITY/82/min

OUTSIDE BUILDING ENVELOPE
STEPPED WIDTH = CAPACITY/66/min
ONE LEVEL EXIT WIDTH = CAPACITY/82/min

FLOW RATE	TRAVEL TIME
On a stepped surface 55 persons per metre per minute	Low fire risk 5 minutes
On one level surface 52 persons per metre per minute	Medium fire risk 6 minutes

Rev	Description	By	Date
1	ISSUED FOR PERMIT		02/12/2020
2	ISSUED FOR PERMIT		02/12/2020
MP
COX
CUMULUS
AECOM
sbp
Scale

Macquarie Point
Development
Corporation
41 Evans Street
Hobart TAS 7000
+61 8196 4000
www.mpcorporation.com.au


Co-architect
Lynch + Co Architects
100 Collins Street
Melbourne VIC 3000
Australia
T + 61 3 8555 3206
www.lynchco.com.au

Combus Studio
Level 12, 120 Collins Street
Hobart TAS 7000
Australia
T + 61 3 5231 6881
www.combusstudio.com.au

ALCOVE
Level 12, 120 Collins Street
Hobart TAS 7000
Australia
T + 61 3 8570 0800
www.alcove.com.au

SBP
Development 83
70-72 Southport
Garema
T + 61 711 646 1146
www.sbp.com.au

ambush
Engineering partner
Scale

 

Client: Macquarie Point Development Corporation

Project No.: 322070.00

Project: MACQUARIE POINT MULTIPURPOSE STADIUM
41 Evans St. Hobart TAS 7000


Architect/Engineer: The Macquarie Point Multipurpose Stadium is a multi-use facility. The design is a collaboration between the Macquarie Point Development Corporation, the City of Hobart, and the architects. The design is a collaboration between the Macquarie Point Development Corporation, the City of Hobart, and the architects.

Drawing Title: GROUND PLANE - EXTERNAL CONCOURSE PLAN MODAL SPLIT AFL

Document Control Status: PoSS

Co-ordinated:	1.01	Drawn:	AC
Project Designer:	MBP	Scale:	1:100 @ A4
Project Director:	MBP	Revision Date:	09/27/2020
Drawing Number:	MPHSC-CXC-DR-01-A18-0000	Revision:	P1

Scale 1:500
0 5m 10m 25m 50m

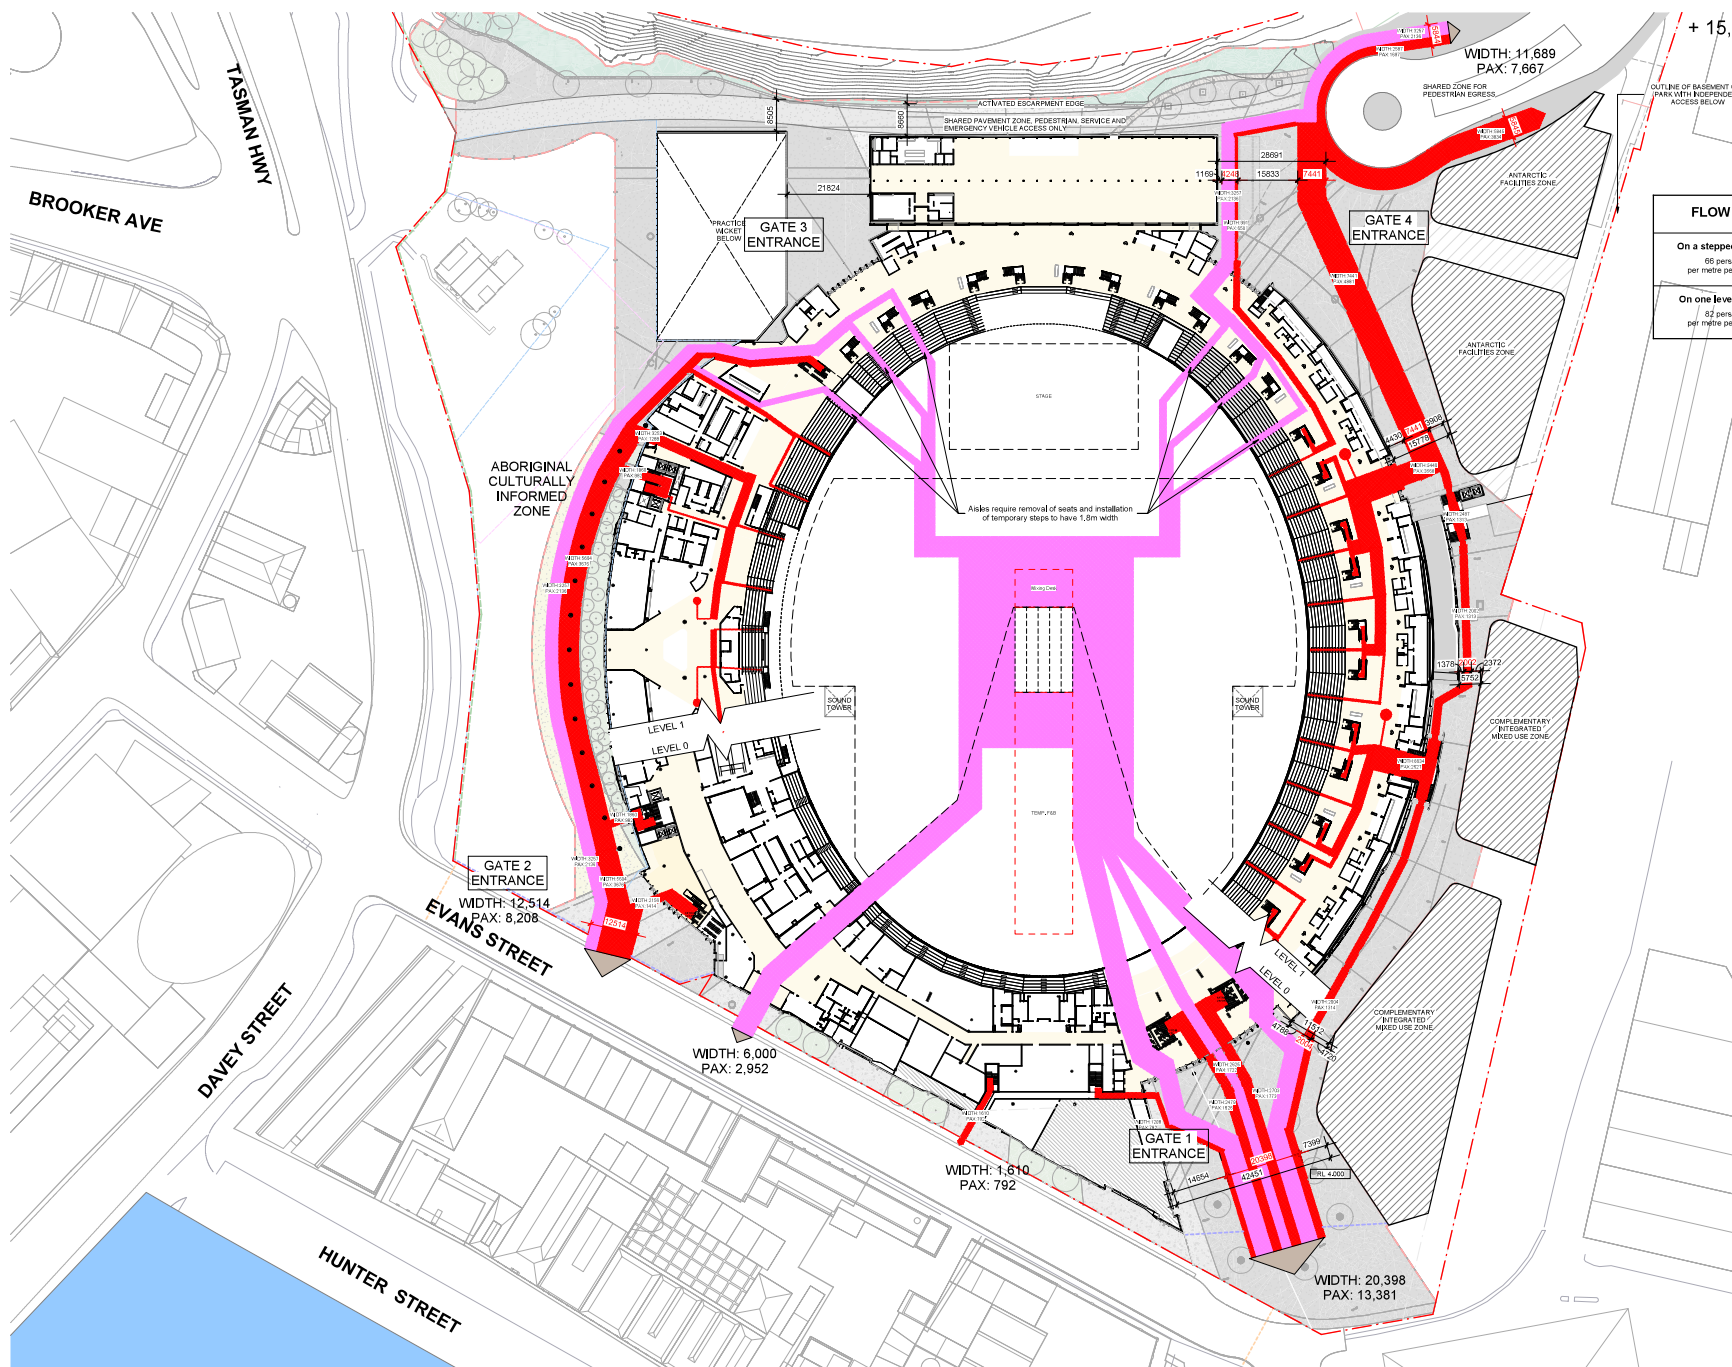

CONCERT MODE
TOTAL EGRESS COUNT:
16,400 BOWL PAX
+ 15,100 PITCH STANDING
+ 1,500 STAFF


INSIDE BUILDING ENVELOPE
STEPPED WIDTH = CAPACITY/66/min
ONE LEVEL EXIT WIDTH = CAPACITY/82/min
OUTSIDE BUILDING ENVELOPE
STEPPED WIDTH = CAPACITY/66/min
ONE LEVEL EXIT WIDTH = CAPACITY/82/min

FLOW RATE	TRAVEL TIME
On a stepped surface 66 persons per metre per minute	Low fire risk 8 minutes
On one level surface 82 persons per metre per minute	Medium fire risk 6 minutes

Rev	Description	By	Date
1	ISSUED FOR PERMIT		02/10/2023
2	ISSUED FOR PERMIT		02/10/2023
MP
COX
CUMULUS
AECOM
sbp
architect
landscape partner
Scale


Macquarie Point
Development
Corporation
41 Evans Street
Hobart TAS 7000
+61 6195 4000
www.mpcorporation.com.au
Cox Architecture
Level 11, 111 Collins Street
Melbourne VIC 3000
Australia
T + 61 3 6555 3206
www.coxarchitect.com.au
Cumulus Studio
Level 11, 111 Collins Street
Melbourne VIC 3000
Australia
T + 61 3 6211 4841
www.cumulusstudio.com.au
AECOM
Level 11, 111 Collins Street
Melbourne VIC 3000
Australia
T + 61 3 8675 0800
www.aecom.com.au
sbp
Level 11, 111 Collins Street
Melbourne VIC 3000
Australia
T + 61 3 111 666 1146
www.sbp.com.au

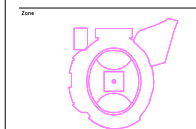

Client: Macquarie Point Development Corporation
Project No: 322070.00
Project: MACQUARIE POINT MULTIPURPOSE STADIUM
41 Evans St. Hobart TAS 7000
Architect: Macquarie Point Development Corporation
Drawing Title: GROUND PLANE - EXTERNAL CONCOURSE PLAN MODAL SPLIT - CONCERT
Document Control Status: PoSS

Co-ordinated:	1.01	Drawn:	AC
Project Designer:	AC	Scale:	1:100 @ A1
Project Director:	AC	Revision Date:	09/27/2023
Drawing Number:	MPMS-CR-CR-01-A18-0001	Revision:	

Scale 1:500
0 5m 10m 25m 50m

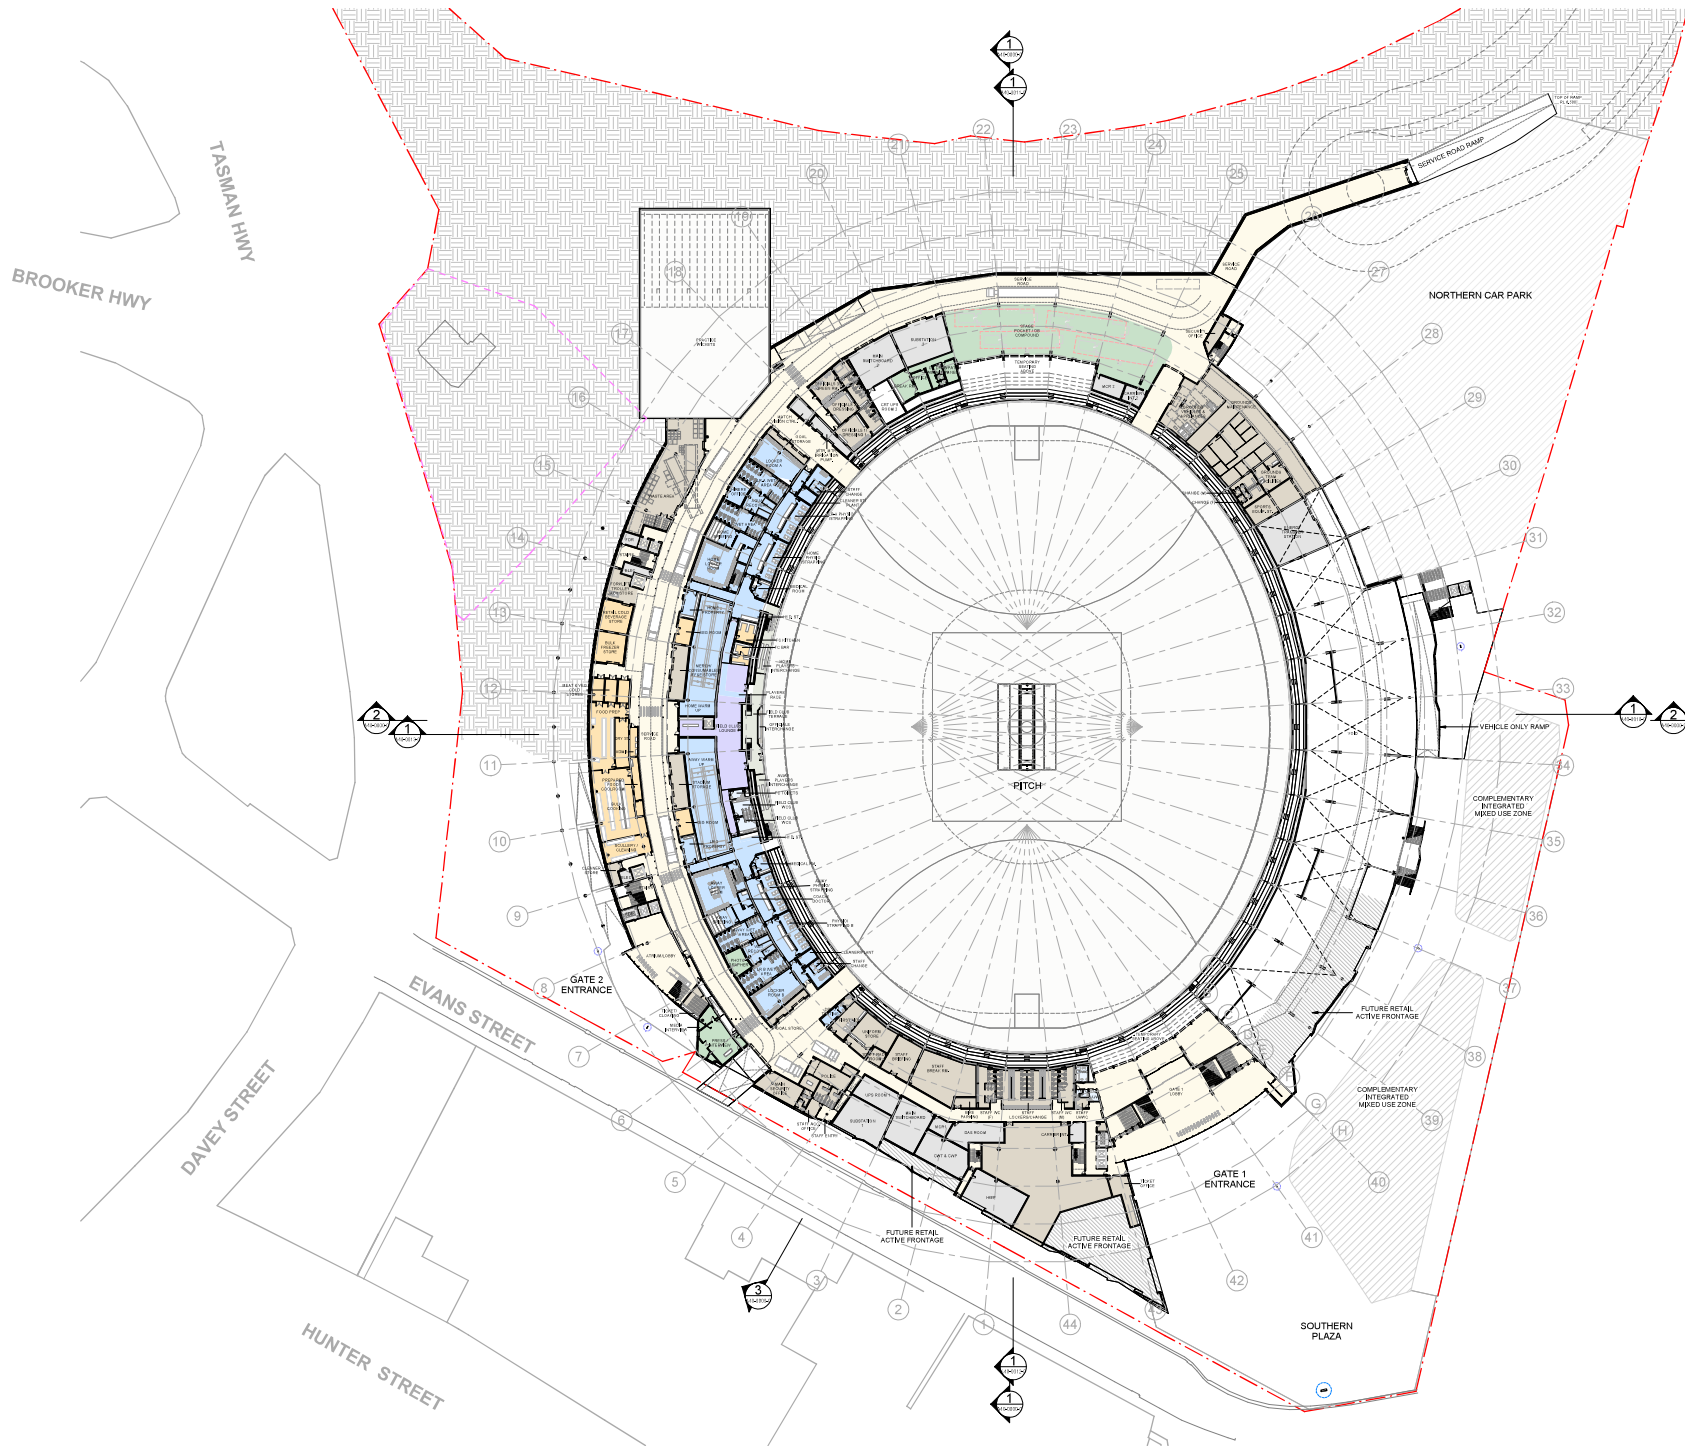

GENERAL ARRANGEMENT

- TITLE BOUNDARY
- HIGH SENSITIVITY AREA
- POSS BOUNDARY MULTIPURPOSE STADIUM ZONE (MAC POINT PRECINCT PLAN 2023)
- EXTENT OF ROOF OVER

INTEGRATED COMPLEMENTARY MIXED USE DEVELOPMENT REFER TO MACQUARIE POINT PROJECT OF STATE SIGNIFICANCE URBAN DESIGN FRAMEWORK REPORT

DEPARTMENT LEGEND

- TRANSPORT AND CIRCULATION
- CATERING FACILITIES
- PUBLIC AMENITIES
- SERVICES
- MEDIA BROADCAST
- PREMIUM AREAS
- BACK OF HOUSE
- TEAM FACILITIES

SIGNAGE

- SITE TOTEM SIGN LOCATION
- DIRECTIONAL SIGN LOCATION


AREA SCHEDULE

TRANSPORT AND CIRCULATION	22175 m ²
CATERING FACILITIES	3810 m ²
PUBLIC AMENITIES	2195 m ²
SERVICES	2365 m ²
MEDIA BROADCAST	3285 m ²
PREMIUM AREAS	2850 m ²
BACK OF HOUSE	3810 m ²
TEAM FACILITIES	2640 m ²
FUTURE RETAIL	1210 m ²

TOTAL BUILDING AREA, FINAL SPLIT OF AREAS SUBJECT TO CHANGE ON BUILDING APPLICATION.


Rev	Description	By	Date
1	ISSUED FOR STATE PROJECT OF STATE		12/06/2023
2	ISSUED FOR STATE PROJECT OF STATE		13/11/2023
3	ISSUED FOR STATE PROJECT OF STATE		22/07/2023
4	ISSUED FOR STATE PROJECT OF STATE		
5	ISSUED FOR STATE PROJECT OF STATE		
6	ISSUED FOR STATE PROJECT OF STATE		
7	ISSUED FOR STATE PROJECT OF STATE		
8	ISSUED FOR STATE PROJECT OF STATE		
9	ISSUED FOR STATE PROJECT OF STATE		
10	ISSUED FOR STATE PROJECT OF STATE		

COX
Cumulus
Cox Architecture
Level 11, 101 Macquarie Lane
Sydney NSW 2000
Australia
T +61 2 9550 2200
cox@coxarchitecture.com.au
Cumulus Studio
Level 1, 101 Macquarie Lane
Sydney NSW 2000
Australia
T +61 2 9550 2200
cumulus@coxstudio.com.au

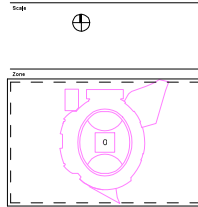

Client: Macquarie Point Development Corporation
Project No.: 322070.00
Project: MACQUARIE POINT MULTIPURPOSE STADIUM
41 Evans St, Hobart TAS 7000
Architect: Cox Architecture
Drawing Title: GENERAL ARRANGEMENT - LEVEL 0 FIELD LEVEL PLAN
Document Control Status: PoSS

Co-ordinated:	1/21	Drawn:	0A
Project Architect:	1/21	Scale:	1:100 @ A1
Project Director:	1/21	Revision Date:	07/27/2023
Drawing Number:	MPMS-CXC-DR-01-A30-0010	Revision:	

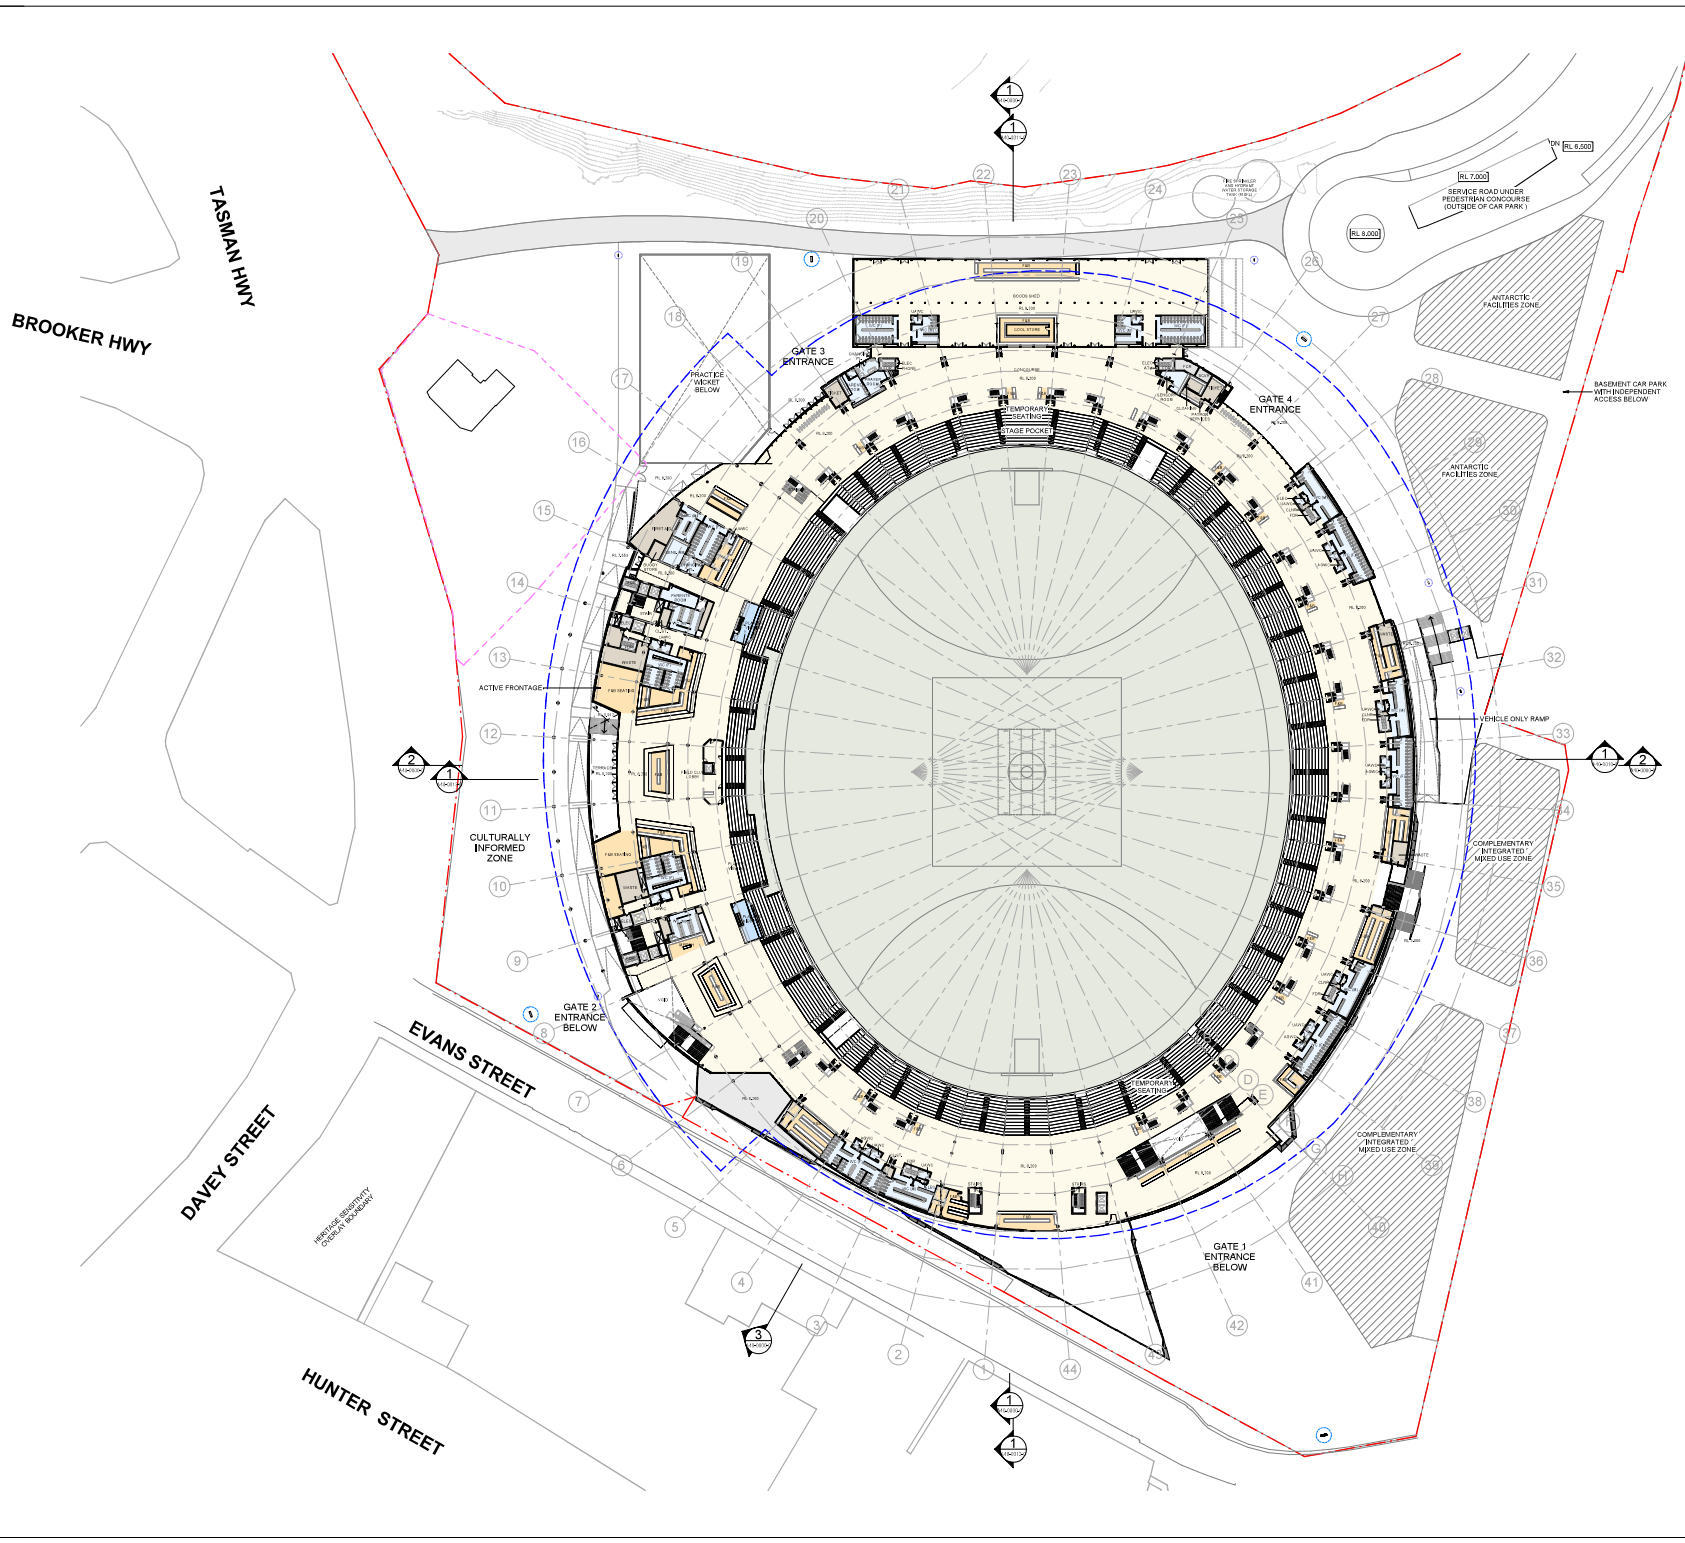

GENERAL ARRANGEMENT

- TITLE BOUNDARY
- HIGH SENSITIVITY AREA
- POSS BOUNDARY
- MACQUARIE POINT STADIUM ZONE
- MACQUARIE POINT PRECINCT PLAN 2023
- EXTENT OF ROOF OVER

INTEGRATED COMPLEMENTARY MIXED USE DEVELOPMENT REFER TO MACQUARIE POINT PROJECT OF STATE SIGNIFICANCE URBAN DESIGN FRAMEWORK REPORT

DEPARTMENT LEGEND

- TRANSPORT AND CIRCULATION
- CATERING FACILITIES
- PUBLIC AMENITIES
- SERVICES
- MEDIA BROADCAST
- PREMIUM AREAS
- BACK OF HOUSE
- TEAM FACILITIES

SIGNAGE

- SITE TOTEM SIGN LOCATION
- DIRECTIONAL SIGN LOCATION

AREA SCHEDULE

TRANSPORT AND CIRCULATION	22175 m²
CATERING FACILITIES	3810 m²
PUBLIC AMENITIES	2195 m²
SERVICES	2365 m²
MEDIA BROADCAST	3285 m²
PREMIUM AREAS	2850 m²
BACK OF HOUSE	3810 m²
TEAM FACILITIES	2840 m²
FUTURE RETAIL	1210 m²

TOTAL BUILDING AREA, FINAL SPLIT OF AREAS SUBJECT TO CHANGE ON BUILDING APPLICATION.

Rev	Description	By	Date
1	ISSUED FOR STATE PROJECT OF STATE		12/05/2023
2	ISSUED FOR STATE PROJECT OF STATE		17/11/2023
3	ISSUED FOR STATE PROJECT OF STATE		
4	ISSUED FOR STATE PROJECT OF STATE		
5	ISSUED FOR STATE PROJECT OF STATE		
6	ISSUED FOR STATE PROJECT OF STATE		
7	ISSUED FOR STATE PROJECT OF STATE		
8	ISSUED FOR STATE PROJECT OF STATE		
9	ISSUED FOR STATE PROJECT OF STATE		
10	ISSUED FOR STATE PROJECT OF STATE		

COX


Cox Architecture
Level 11, 111 St Georges Lane
Sydney NSW 2000
Australia
T +61 2 9550 2200
cox@coxarchitecture.com.au

CUMULUS

Cumulus Studio
Level 1, 111 St Georges Lane
Sydney NSW 2000
Australia
T +61 2 9550 2200
cumulus@coxarchitecture.com.au

Scale
Scale 1:500

0 5m 10m 25m 50m

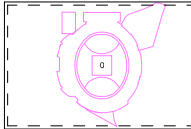

Client
Macquarie Point Development Corporation

Project No.
322070.00

Project
MACQUARIE POINT MULTIPURPOSE STADIUM
41 Evans St, Hobart TAS 7000

Architect
The Macquarie Point Development Corporation is the lead architect for this project. The design is a collaborative effort between the Macquarie Point Development Corporation and Cox Architecture and Cumulus Studio. 

Drawing Title
GENERAL ARRANGEMENT - LEVEL 1 CONCOURSE PLAN


Document Control Status:
PoSS

Co-ordinated: (S) Drawn: (S)

Project Director: (S) Scale: 1:500 @ A1

Project Designer: (S) Revision Date: 31/01/2023

Drawing Number: 10PMS-CXC-DR-01-A30-0020 Revision:

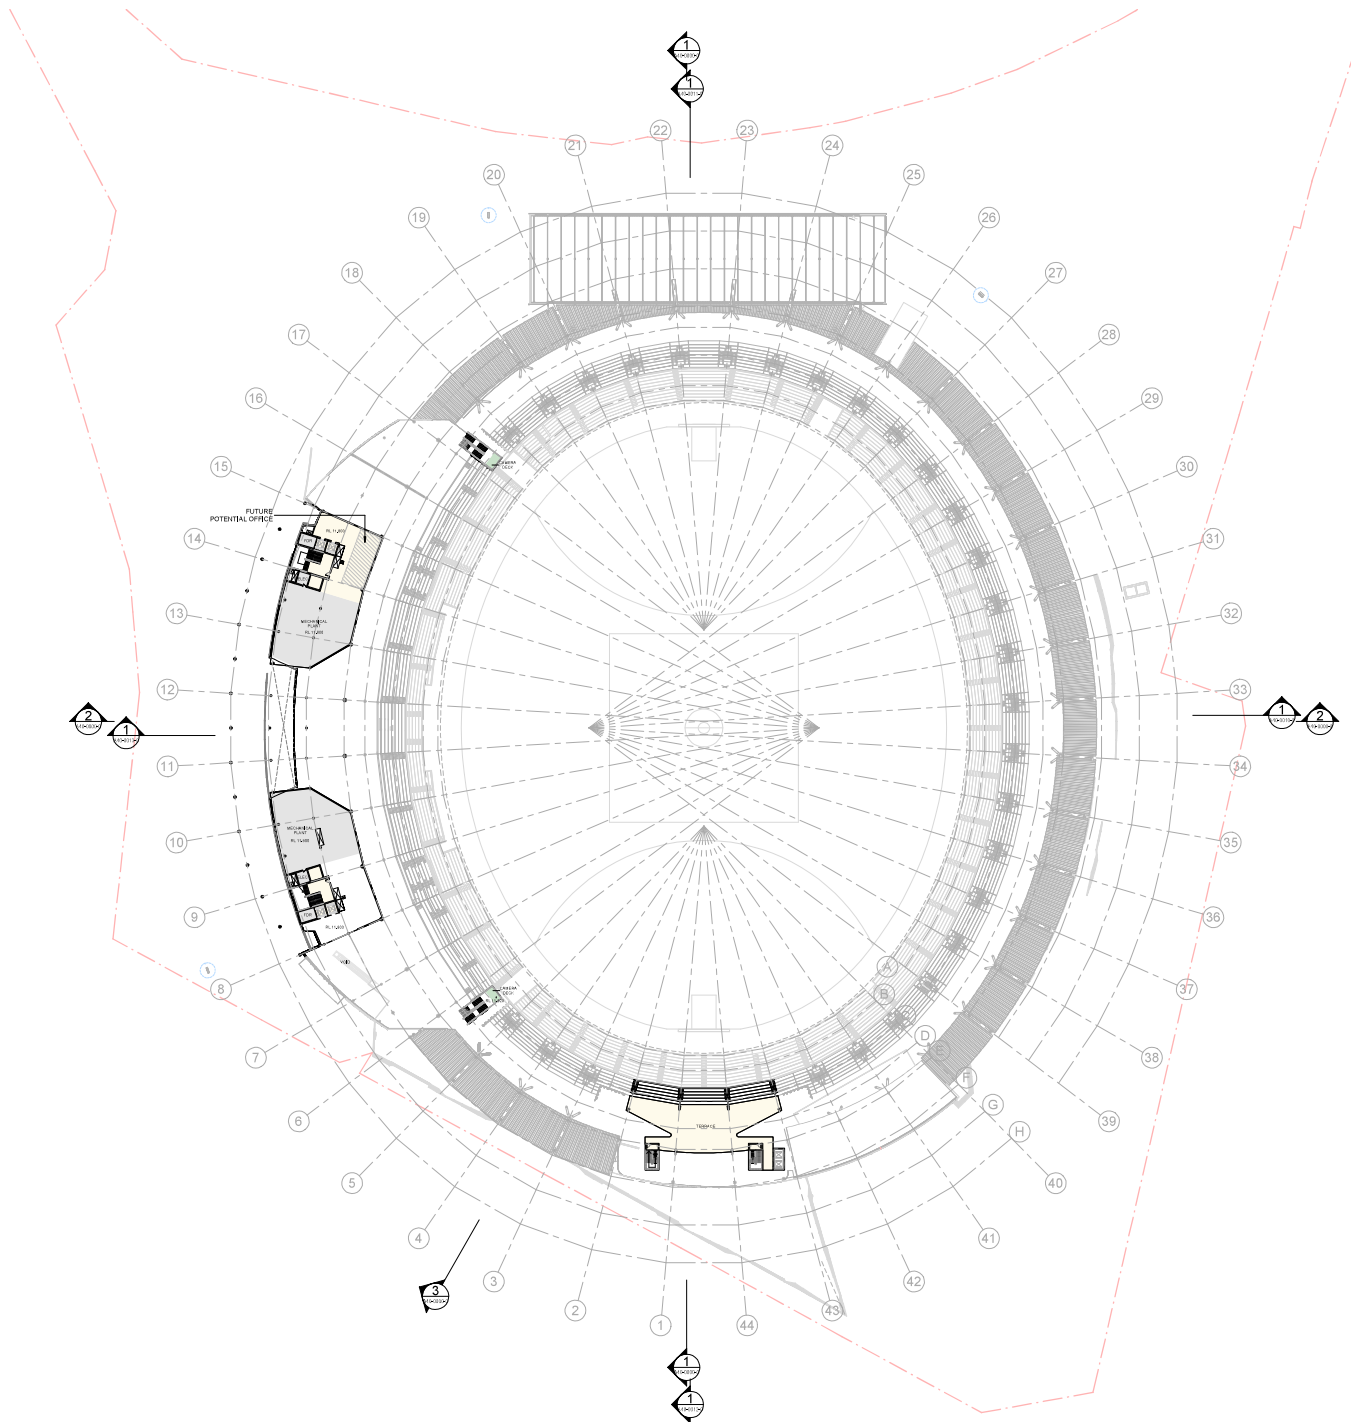

GENERAL ARRANGEMENT

- TITLE BOUNDARY
- HIGH SENSITIVITY AREA
- POSS BOUNDARY
- MULTIPURPOSE STADIUM ZONE
- MACQUARIE POINT PRECINCT PLAN 2023
- EXTENT OF ROOF OVER

INTEGRATED COMPLEMENTARY
MIXED USE DEVELOPMENT REFER TO MACQUARIE POINT
PROJECT OF STATE SIGNIFICANCE URBAN DESIGN
FRAMEWORK REPORT

DEPARTMENT LEGEND

- TRANSPORT AND CIRCULATION
- CATERING FACILITIES
- PUBLIC AMENITIES
- SERVICES
- MEDIA BROADCAST
- PREMIUM AREAS
- BACK OF HOUSE
- TEAM FACILITIES

SIGNAGE

- SITE TOTEM SIGN LOCATION
- DIRECTIONAL SIGN LOCATION

AREA SCHEDULE

TRANSPORT AND CIRCULATION	22175 m ²
CATERING FACILITIES	3810 m ²
PUBLIC AMENITIES	2195 m ²
SERVICES	2365 m ²
MEDIA BROADCAST	3285 m ²
PREMIUM AREAS	2850 m ²
BACK OF HOUSE	3810 m ²
TEAM FACILITIES	2640 m ²
FUTURE RETAIL	1210 m ²

TOTAL BUILDING AREA, FINAL SPLIT OF AREAS SUBJECT TO
CHANGE ON BUILDING APPLICATION.

Rev	Description	By	Date
1	ISSUED FOR PROJECT OF STATE		12/01/2023
2	ISSUED FOR PROJECT OF STATE		12/01/2023
COX

Cox Architecture
Level 11, 111 Grenville Lane
Hobart TAS 7000
Australia
T + 61 3 9552 2238
cox@coxarchitecture.com.au


CUMULUS

Cumulus Studio
Level 1, 111 Grenville Lane
Hobart TAS 7000
Australia
T + 61 3 9552 2238
cumulus@cumulus.com.au

Scale
Scale 1:500

0 5m 10m 25m 50m

Zone

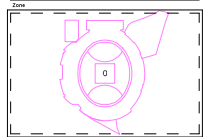

Client
Macquarie Point Development Corporation

Project No.
322070.00

Project
MACQUARIE POINT MULTIPURPOSE STADIUM
41 Evans St. Hobart TAS 7000


Acknowledgment
The Macquarie Point Multipurpose Stadium is the first of its kind in Hobart. The stadium is a landmark building and will be a major attraction for the city. 

Drawing Title
GENERAL ARRANGEMENT - LEVEL 1M PLAN

Document Control Status
PoSS

Co-ordinated: 1.01
Project Architect: 1.01
Project Designer: 1.01
Drawing Number: 1000-CXC-DR-01-A-20-2021

Drawn: 0A
Scale: 1:500 @ A1
Revision Date: 31/01/2023
Revision: P2

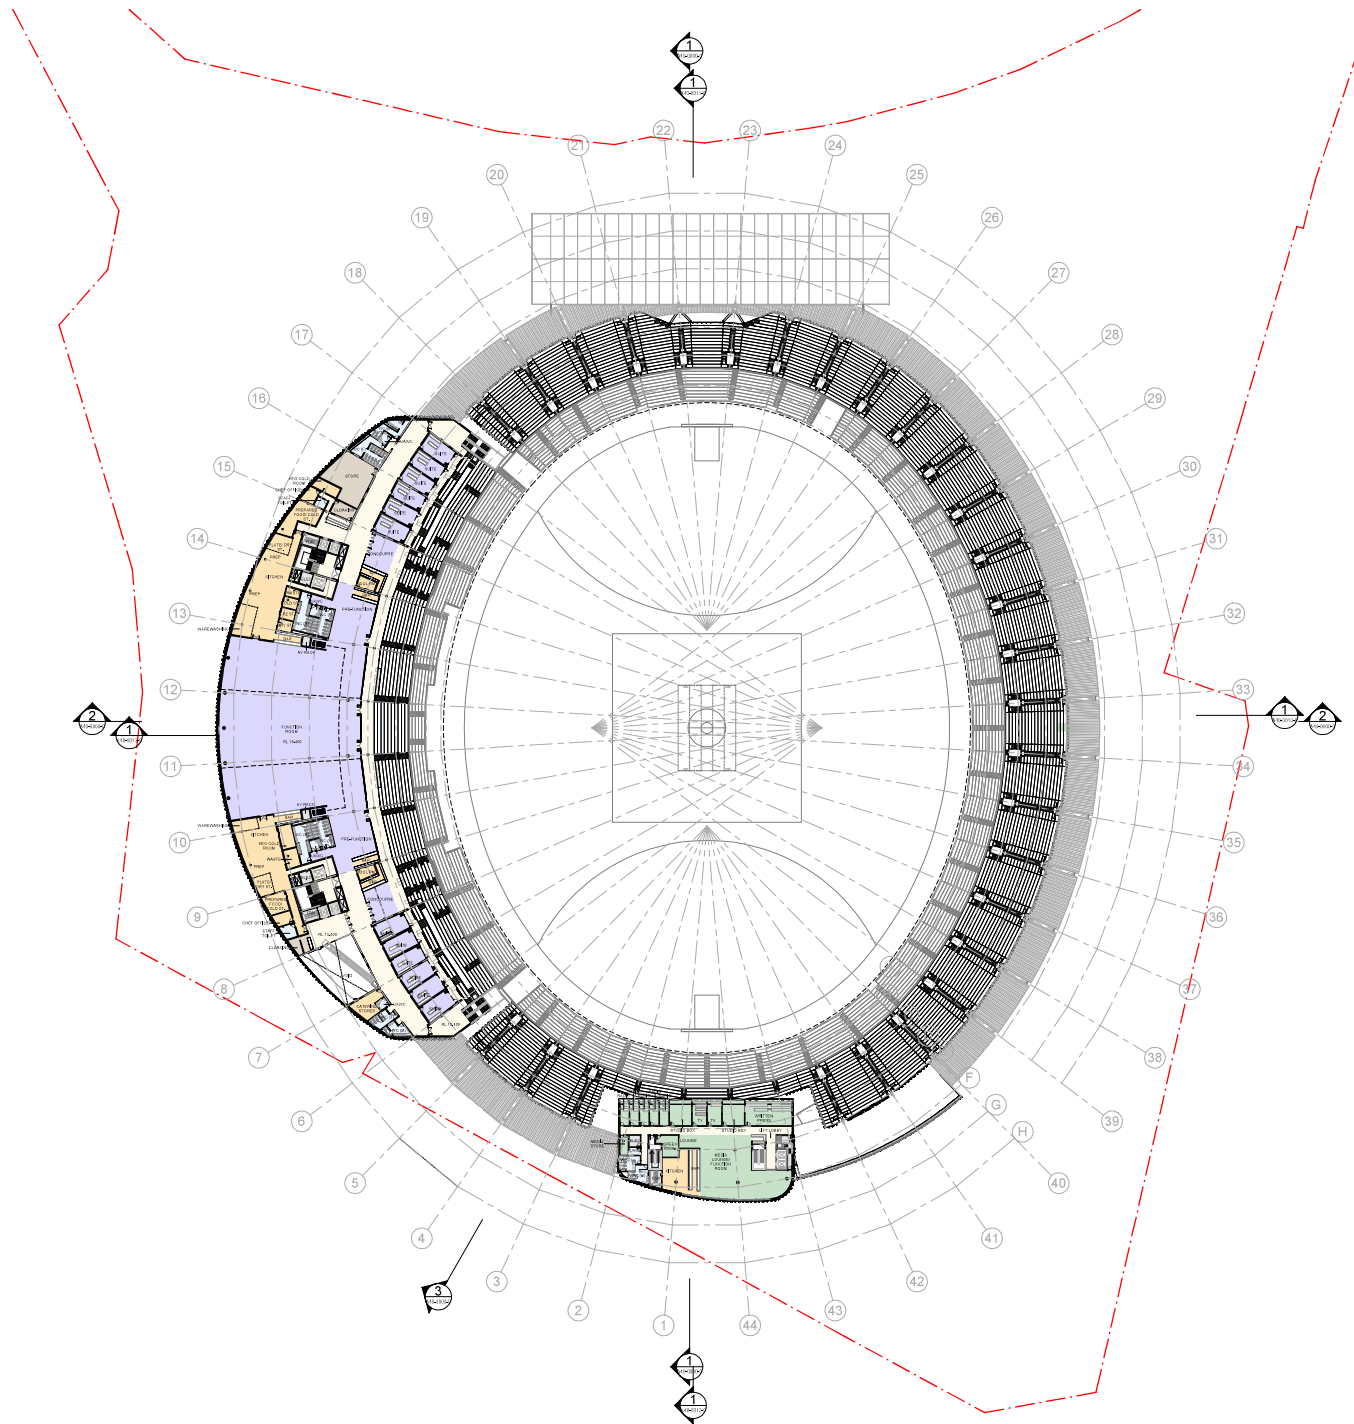

GENERAL ARRANGEMENT

- TITLE BOUNDARY
- HIGH SENSITIVITY AREA
- POSS BOUNDARY
- POSS BOUNDARY STADIUM ZONE
- MACQUARIE POINT PRECINCT PLAN 2023
- EXTENT OF ROOF OVER

INTEGRATED COMPLEMENTARY
MIXED USE DEVELOPMENT REFER TO MACQUARIE POINT
PROJECT OF STATE SIGNIFICANCE URBAN DESIGN
FRAMEWORK REPORT

DEPARTMENT LEGEND

- TRANSPORT AND CIRCULATION
- CATERING FACILITIES
- PUBLIC AMENITIES
- SERVICES
- MEDIA BROADCAST
- PREMIUM AREAS
- BACK OF HOUSE
- TEAM FACILITIES

SIGNAGE

- SITE TOTEM SIGN LOCATION
- DIRECTIONAL SIGN LOCATION

AREA SCHEDULE


TRANSPORT AND CIRCULATION	22175 m ²
CATERING FACILITIES	3810 m ²
PUBLIC AMENITIES	2195 m ²
SERVICES	2365 m ²
MEDIA BROADCAST	3285 m ²
PREMIUM AREAS	2850 m ²
BACK OF HOUSE	3810 m ²
TEAM FACILITIES	2840 m ²
FUTURE RETAIL	1210 m ²

TOTAL BUILDING AREA, FINAL SPLIT OF AREAS SUBJECT TO
CHANGE ON BUILDING APPLICATION.

Rev	Description	By	Date
1	ISSUED FOR PROJECT OF STATE		12/06/2023
2	ISSUED FOR PROJECT OF STATE		12/06/2023
COX
Cumulus
Cox Architecture
Level 11, 111 Riverside Lane
Sydney NSW 2000
Australia
T +61 2 9550 2300
cox@coxarchitecture.com.au
Cox Architecture
Level 11, 111 Riverside Lane
Sydney NSW 2000
Australia
T +61 2 9550 2300
cox@coxarchitecture.com.au

Scale
Scale 1:500
0 5m 10m 25m 50m

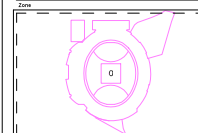

Client
Macquarie Point Development Corporation
Project No.
322070.00
Project
MACQUARIE POINT MULTIPURPOSE STADIUM
41 Evans St. Hobart TAS 7000
Acknowledgement
The Macquarie Point Development Corporation acknowledges the traditional owners of the land, the
Palawa people, and the Tasmanian Government for the support and assistance in the development of the
Macquarie Point Multipurpose Stadium. The Macquarie Point Development Corporation also acknowledges the
support and assistance of the Macquarie Point Development Corporation in the development of the
Macquarie Point Multipurpose Stadium.
Drawing Title
GENERAL ARRANGEMENT - LEVEL 2
STADIUM CLUB LEVEL

Document Control Status:
PoSS
Co-ordinated: (S) Drawn: (S)
Project Architect: (S) Draft: (S)
Project Director: (S) Review Date: 31/07/2023
Drawing Number: 322070.00-01-1-320-0000
Revision:
P2

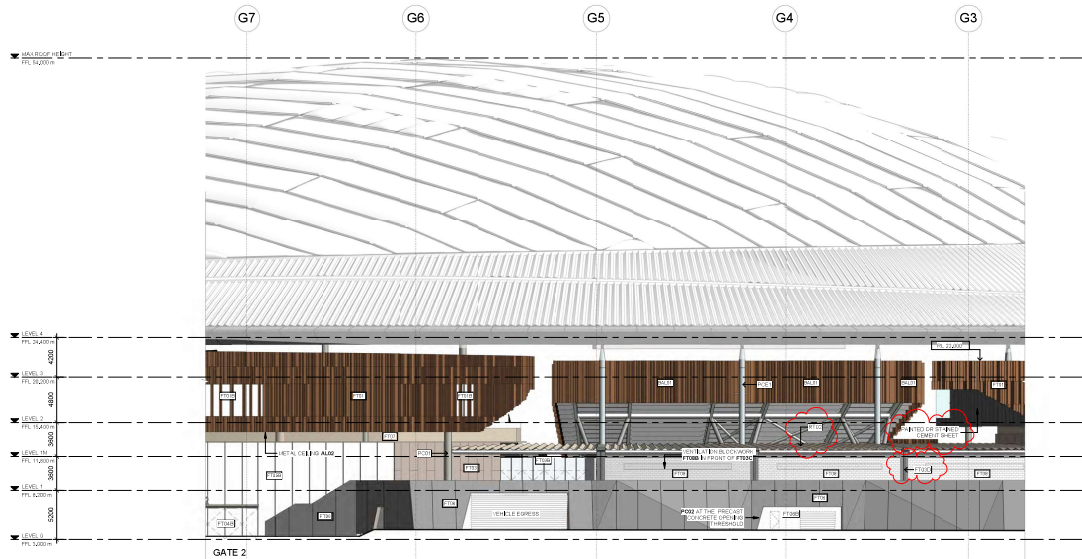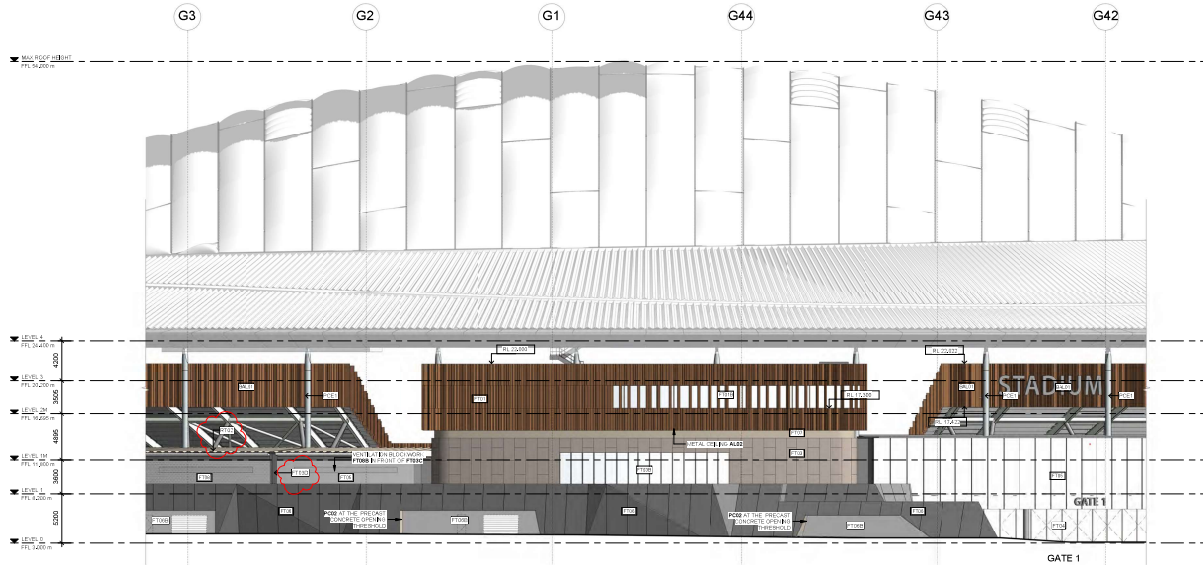

FACADE ELEVATIONS LEGEND

THIS DRAWING IS TO BE READ IN CONJUNCTION WITH ALL RELEVANT CONSULTANT DRAWINGS AND SPECIFICATION.
GRID LINE SHOWN ARE ONLY FOR INFORMATION AND LOCATION.
DIMENSIONS SHALL NOT BE TAKEN FROM GRID WITHIN THIS DOCUMENT.

REFER TO 12 SERIES FOR GRID SETOUT PLAN AND LOCATION

REFER TO 20 SERIES KEY PLAN

REFER 30 SERIES FOR OVERALL ELEVATIONS

REFER TO 40 OVERALL SECTION BUILDING SECTIONS

RELATIVE LEVEL (METRES) ABOVE DATUM.

TOP OF PARAPET LEVEL (METRES) ABOVE DATUM.

FACADE TYPE T40

FACADE TYPES

DARK GREY PAINTED OR STAINED CEMENT SHEET WITH MEDIUM BROWN FIBREGLASS REINFORCING FIBRE.

HIGH PERFORMANCE SOLID GLAZING BEHIND MEDIUM BROWN ANODIZED ALUMINUM FOLDED GLAZING.

LIGHT BRONZE SOLID POWDERCOATED ALUMINUM VERTICAL GLAZING WITH PERFORATED METAL IN FRONT OF IT.

FRAMED WINDOW WALL GLAZING WITH VARIOUS ANODIZED ALUMINUM.

MEDIUM GREY EXTRUDED ALUMINUM LOUVER.

GREY POWDERCOATED ALUMINUM METAL CLADDING.

EXTERNAL SINGLE / DOUBLE LEAF PIVOT DOORS WITH GLAZED WALL.

EXTERNAL SINGLE / DOUBLE LEAF PIVOT DOORS WITHIN GLAZED WALL WITH GLULAM MULLIONS.

LARGE SPAN GLAZING WALL WITH TIMBER MULLION.

LARGE SPAN GLAZING WALL WITH GLULAM MULLIONS.

MEDIUM GREY EXTRUDED FIBRE PRECAST CONCRETE WITH MEDIUM AGGREGATE AND VARIOUS PANEL TYPES.

MEDIUM GREY FINE CEMENT SHEET.

LIGHT BRONZE RECESSED EXTRUDED ALUMINUM LOUVER.

STRETCHER BOND BLOCKWORK WALL IN STANDARD AND HALF BLOCK NATURAL COLOUR WITH SMOOTH FINISH. MATCH COLOUR TO MATCH THE BLOCKWORK.

STACK BOND VENTILATION BLOCKWORK NATURAL COLOUR WITH SMOOTH FINISH IN FRONT OF IT.

FRAMELESS STRUCTURAL GLAZING WALL (WITH GLAZED MULLIONS).

ANTIREFLECTIVE, FRAMELESS, TOP AND BOTTOM FIXED ANGLE STRUCTURAL GLAZING WALL.

ANTIREFLECTIVE, FRAMELESS, TOP AND BOTTOM FIXED VERTICAL STRUCTURAL GLAZING WALL WITH ANTIREFLECTIVE COATING.

SINGLE / DOUBLE LEAF DOORS WITHIN GLAZED WALL (ALUMINUM).

BIFOLD DOORS (ALUMINUM).

FRAMELESS GLAZED OPERABLE PANELS INTEGRATED WITH PT118.

BALUSTRADES AND HANDRAILS EXTERNAL.

BACK OF BOWL BALUSTRADE WITH MEDIUM BROWN PERFORATED ANODIZED ALUMINUM CLADDING AND POWDERCOATED METAL PLATES ON THE BOWL.

BACK OF BOWL FRAMED GLASS BALUSTRADE.

PROTECTIVE COATING EXTERNAL (STEEL).

STEEL PROTECTIVE COATING (3 COAT SYSTEM).

CLADDINGS

SOLID METAL GLAZING (ANODIZED ALUMINUM).

METAL CEILING CASSETTE, CUSTOM SHAPE.

SOLID METAL GLAZING (POWDERCOATED).

SOLID METAL GLAZING (POWDERCOATED).

LOCALLY SOURCED TIMBER CLADDING.

ROOF

PRIMARY STEEL STRUCTURAL MEMBERS - PAINTED WHITE.

SECONDARY STRUCTURAL MEMBERS - TIMBER.

ETFE ALUMINUM EXTRUSION CLIP - LIGHT GREY CLEAR ETFE FILLOWS CLEAR SOLAR LIGHT TRANSMISSION.

OP WHITE TAPERED METAL DECK ROOF (FOR EXAMPLE, GRASSY ROOF SHEETING IN SUMMIT OR SIMILAR).

ALUMINUM METAL CLADDING TO MATCH ROOF COLOUR.



Rev	Description	By	Date
1	Issue for Project of State		10/08/2024
2	Issue for Project of State		10/08/2024
3	Issue for Project of State		10/08/2024
4	Issue for Project of State		10/08/2024
5	Issue for Project of State		10/08/2024

COX

CUMULUS

CoX Architecture
Level 4, 101 Macquarie Street
Sydney NSW 2000
Australia
T + 61 2 9551 2200
www.coxarchitecture.com.au

Cumulus Studio
Level 1, 101 Macquarie Street
Sydney NSW 2000
Australia
T + 61 2 9551 2200
www.coxstudio.com.au

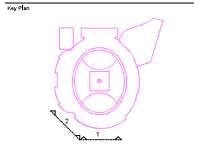 

MACQUARIE POINT DEVELOPMENT CORPORATION

Project No. 322070.00

Project MACQUARIE POINT MULTIPURPOSE STADIUM
41 Evans St, Hobart TAS 7000

Acknowledgement
The Macquarie Point Development Corporation acknowledges the traditional owners of this land, the Tasmanian people, and the people of the Tasmanian Aboriginal community, for their support and assistance in the development of this project.

Drawing Title: FACADE PART ELEVATION

Document Control Status:

PoSS


Downloaded: 01/11/2024



Project Architect: 01/11/2024

Project Director: 01/11/2024

Drawing Number: 10/08/2024

Revision: 1

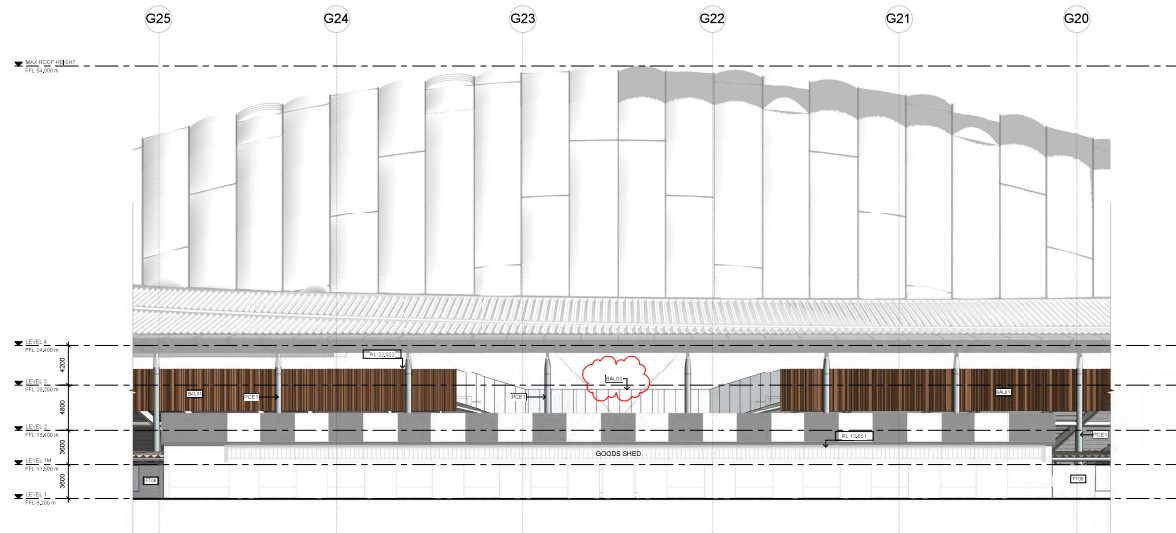

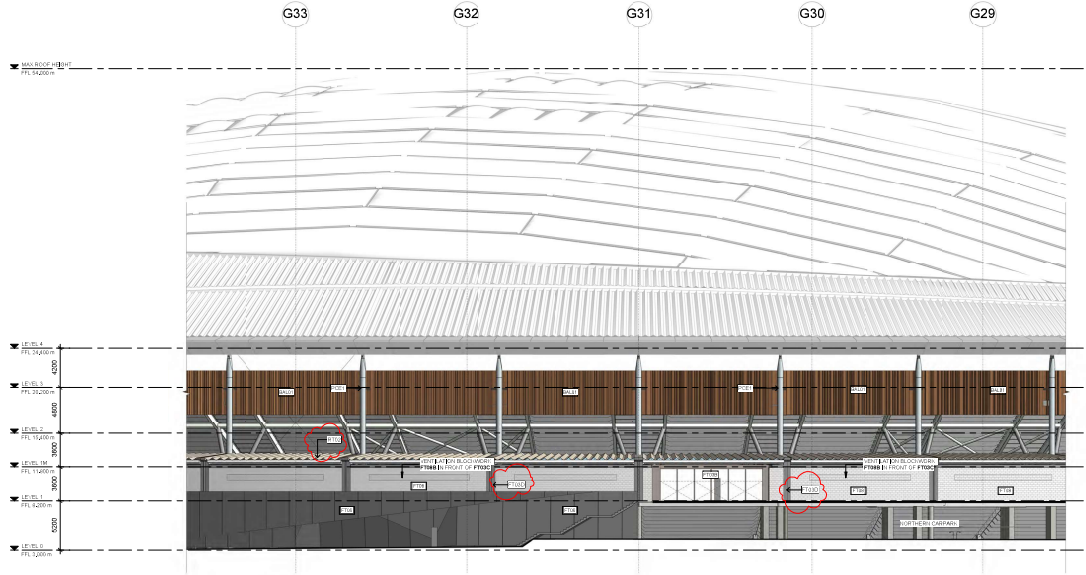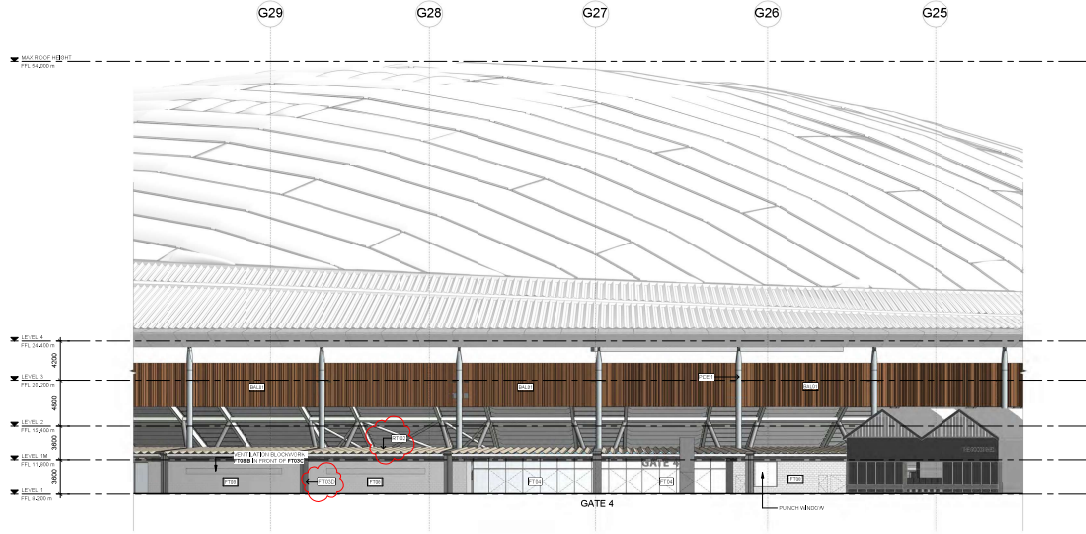

FACADE ELEVATIONS LEGEND

THIS DRAWING IS TO BE READ IN CONJUNCTION WITH ALL RELEVANT CONSULTANT DRAWINGS AND SPECIFICATIONS. GRID LINE SHOWN ARE ONLY FOR INFORMATION AND LOCATION. DIMENSIONS SHALL NOT BE TAKEN FROM GRID WITHIN THIS DOCUMENT.

REFER TO 12 SERIES FOR GRID SETOUT PLAN AND LOCATION
REFER TO 20 SERIES FOR PLAN PLATE
REFER TO 30 SERIES FOR OVERALL ELEVATIONS
REFER TO 40 SERIES FOR WALLING SECTIONS

RELATIVE LEVEL (METRES) ABOVE DATUM.
ELEVATION
ELEVATION
ELEVATION

TOP OF PARAPET LEVEL (METRES) ABOVE DATUM.

FACADE TYPE TAO

FACADE TYPES

DARK GREY PAINTED OR STAINED CEMENT SHEET WITH MEDIUM BROWN STAINING TO MATCH ROOF.

HIGH PERFORMANCE SOLID GLAZING BEHIND MEDIUM BROWN PERFORATED ANODISED ALUMINIUM FOLDED

LIGHT BRONZE SOLID POWDERCOATED ALUMINIUM VERTICAL GLAZING WITH PERFORATED METAL IN FRONT OF F100.

FRAMED WINDOW WALL GLAZING WITH VARIOUS ANODISED ALUMINIUM

MEDIUM GREY EXTRUDED ALUMINIUM LOUVRES

GREY POWDERCOATED ALUMINIUM METAL CLADDING

EXTERNAL SINGLE / DOUBLE LEAF PIVOT DOORS WITH GLAZED WALL

EXTERNAL SINGLE / DOUBLE LEAF PIVOT DOORS WITHIN GLAZED WALL WITH GLULAM MULLIONS

LARGE SPAN GLAZING WALL WITH TIMBER INFILL STEEL MULLIONS

LARGE SPAN GLAZING WALL WITH GLULAM MULLIONS

MEDIUM GREY EXTRUDED FINISH PRECAST CONCRETE WITH MIXED AGGREGATE AND VARIOUS PANEL TYPES

MEDIUM GREY FINE CEMENT SHEET

LIGHT BRONZE RECESSED EXTRUDED ALUMINIUM

STRETCHER BOND BLOCKWORK WALL IN STANDARD AND HALF BLOCK NATURAL COLOUR WITH SMOOTH FINISH. MATCH COLOUR TO MATCH THE BLOCKWORK

STACK BOND VENTILATION BLOCKWORK NATURAL COLOUR WITH SMOOTH FINISH IN FRONT OF LOUVRES F100

FRAMELESS STRUCTURAL GLAZING WALL (WITH GLAZED MULLIONS)

ANTIREFLECTIVE, FRAMELESS, TOP AND BOTTOM FIXED ANGLE STRUCTURAL GLAZING WALL

ANTIREFLECTIVE, FRAMELESS, TOP AND BOTTOM FIXED VERTICAL STRUCTURAL GLAZING WALL WITH ANTIREFLECTIVE COATING

SINGLE / DOUBLE LEAF DOORS WITHIN GLAZED WALL (ALUMINIUM)

BIFOLD DOORS (ALUMINIUM)

FRAMELESS GLAZED OPERABLE PANELS INTEGRATED WITH F118

BALUSTRADES AND HANDRAILS EXTERNAL

BACK OF BOWL BALUSTRADE WITH MEDIUM BROWN PERFORATED ANODISED ALUMINIUM CLADDING AND POWDERCOATED METAL PLATES ON THE BOWL.

BACK OF BOWL FRAMED GLASS BALUSTRADE

PROTECTIVE COATING EXTERNAL (STEEL)

STEEL PROTECTIVE COATING (3 COAT SYSTEM)

CLADDINGS

SOLID METAL GLAZING (ANODISED ALUMINIUM)

METAL CEILING CASSETTE, CUSTOM SHAPE

SOLID METAL GLAZING (POWDERCOATED)

SOLID METAL GLAZING (POWDERCOATED)

LOCALLY SOURCED TIMBER CLADDING

ROOF

PRIMARY STEEL STRUCTURAL MEMBERS - PAINTED WHITE

SECONDARY STRUCTURAL MEMBERS - TIMBER

ETFE ALUMINIUM EXTRUSION CLIP - LIGHT GREY CLEAR ETFE FILLOWS CLEAR SOLAR LIGHT TRANSMISSION

OPPA WHITE TAPERED METAL DECK ROOF (FOR EXAMPLE, GRASSY ROOF SHEETING IN SUPPORT OR SIMILAR)



ALUMINIUM METAL CLADDING TO MATCH ROOF COLOUR

Rev	Description	By	Date
1	Issue for Project of State	10/01/2024	
2	Issue for Project of State	10/01/2024	
COX
CUMULUS

Coa Architecture
Level 1, 101-103 Macquarie Street
Sydney NSW 2000
Australia
T + 61 2 9555 2200
www.coaarchitecture.com.au

Cumulus Studio
Level 1, 101-103 Macquarie Street
Sydney NSW 2000
Australia
T + 61 2 9555 2200
www.cumulusstudio.com.au

  

MACQUARIE POINT DEVELOPMENT CORPORATION


Project No. 322070.00

Project
MACQUARIE POINT MULTIPURPOSE STADIUM
41 Evans St, Hobart TAS 7000


Acknowledgement
The Macquarie Point Development Corporation acknowledges the traditional owners of this land, the Tasmanian Aboriginal people, and the people of the Tasmanian Aboriginal community. The Corporation acknowledges the Tasmanian Aboriginal people, the Tasmanian Aboriginal community, and the Tasmanian Aboriginal people.

Drawing Title
FACADE PART ELEVATION

Document Control Status:	PoSS
Drawn:	SLP
Checked:	
Project Architect:	SLP
Project Director:	SLP
Drawing Number:	MPMS-CXC-DR-01-A30-2000-0
Revision:	P3

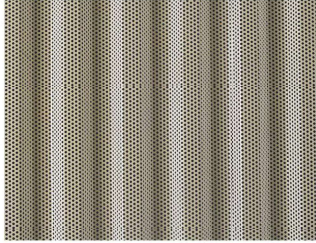

FT01
DARK GREY PAINTED OR STAINED CEMENT SHEET WITH MEDIUM BRONZE PERFORATED ANODISED ALUMINIUM FOLDED FINS

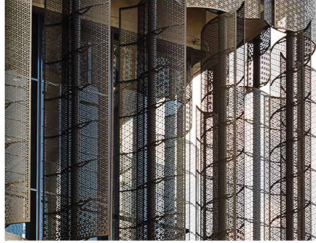


FT01B
HIGH PERFORMANCE DGU GLAZING BEHIND MEDIUM BRONZE PERFORATED ANODISED ALUMINIUM FOLDED FINS



FT03
LIGHT BRONZE SOLID POWDERCOATED ALUMINIUM METAL CLADDING, WITH PERFORATED METAL IN FRONT OF FT03C



FT03B
FRAMED WINDOW WALL GLAZING, WITH VARIOUS DOOR AND WINDOWS

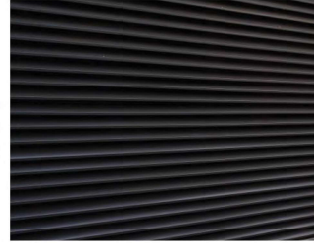

FT03C
MEDIUM GREY EXTRUDED ALUMINIUM LOUVRES




FT03D
GREY POWDERCOATED ALUMINIUM METAL CLADDING



FT04
EXTERNAL SINGLE / DOUBLE LEAF PIVOT DOORS WITHIN GLAZED WALL



FT04B
EXTERNAL SINGLE / DOUBLE LEAF PIVOT DOORS WITHIN GLAZED WALL WITH GLULAM MULLIONS

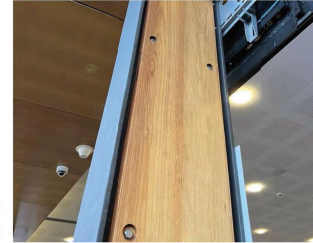

FT05
LARGE SPAN GLAZING WALL WITH TIMBER INFILL STEEL MULLIONS



FT05B
LARGE SPAN GLAZING WALL WITH GLULAM MULLIONS



FT06
MEDIUM GREY TEXTURED FINISH PRECAST CONCRETE, WITH MIXED AGGREGATE AND VARYING PANEL TYPES




FT06B
MEDIUM GREY FIBRE CEMENT SHEET



FT07
LIGHT BRONZE RECESSED EXTRUDED ALUMINIUM LOUVRES



FT08
STRETCHER BOND BLOCKWORK WALL IN STANDARD AND HALF BLOCK, NATURAL COLOUR WITH SMOOTH FINISH. MORTAR COLOUR TO MATCH THE BLOCKWORK

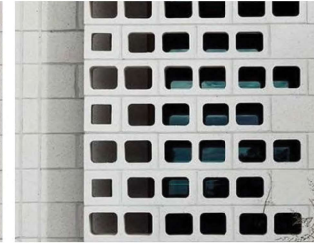

FT08B
STACK BOND VENTILATION BLOCKWORK, NATURAL COLOUR WITH SMOOTH FINISH, IN FRONT OF LOUVRES FT03C

PLEASE NOTE: ALL THE IMAGES SHOWN ARE INDICATIVE ONLY

Rev	Description	By	Date
01	EXTERNAL MATERIALS SCHEDULE	SA	03/07/2025
02	EXTERNAL MATERIALS SCHEDULE	SA	03/07/2025
COX
Cumulus
LUS

Cox Architecture
Level 11, 101 Collins Street
Melbourne VIC 3000
Australia
T +61 3 9550 2200
coxarchitects.com.au

Cumulus
Level 11, 101 Collins Street
Melbourne VIC 3000
Australia
T +61 3 9550 2200
cumulus.com.au

Scale
1:100

Key Plan

 

Client
MACQUARIE POINT DEVELOPMENT CORPORATION

Project No.
322070.00


Project
MACQUARIE POINT MULTIPURPOSE STADIUM
41 Evans St, Hobart TAS 7000

Acknowledgement
The Stadium Team and its members acknowledge the traditional owners of this land, the Palawa people, and pay respect to them for their ongoing connection to the land and its waters. We acknowledge the traditional owners of this land and its waters, the Palawa people, and pay respect to them for their ongoing connection to the land and its waters.

Drawing Title
EXTERNAL MATERIALS SCHEDULE

Document Control Status:
PoSS

Co-ordinated:	SA
Project Architect:	SA
Project Designer:	SA
Project Director:	SA
Drawing Number:	MPMS-CYC-DR-01-A-30-2000-7
Revision:	P3

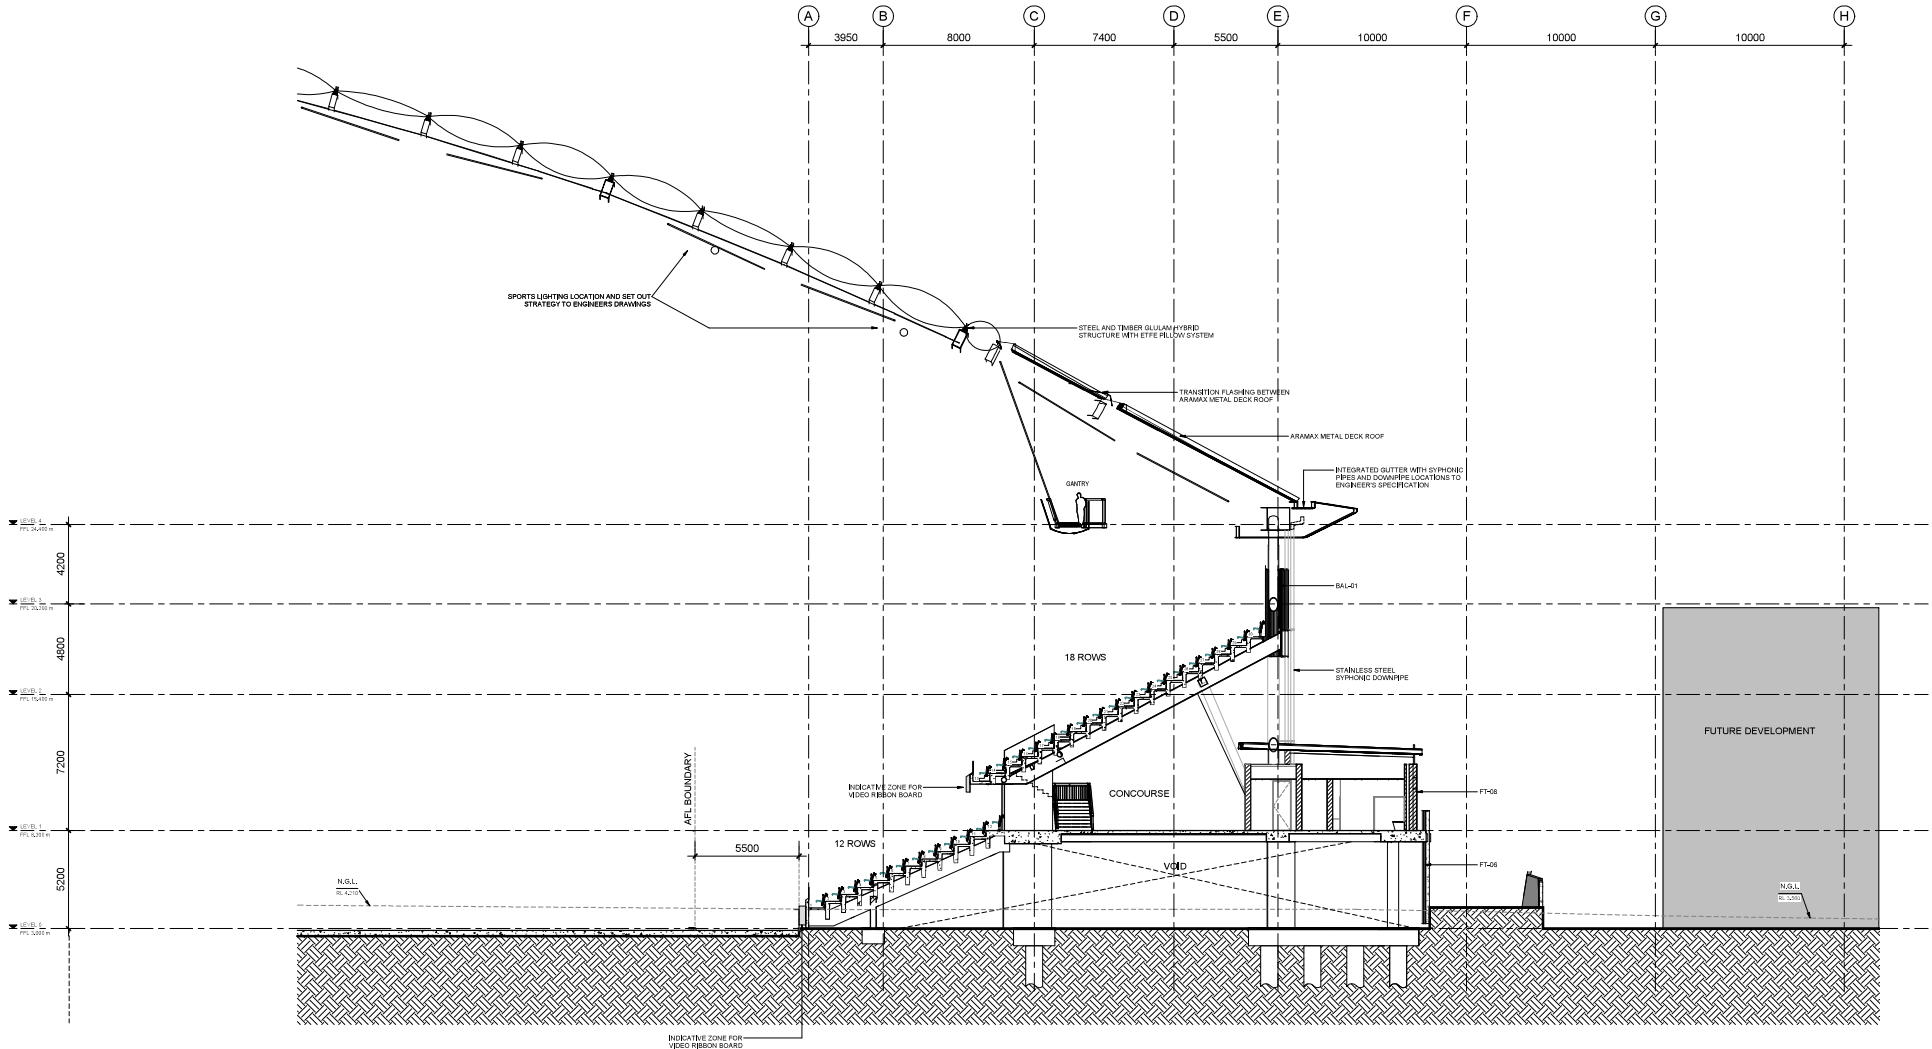

COX

Cox Architecture
Level 11, 101 Grenville Lane
Sydney NSW 2000
Australia
T +61 2 9550 2200
cox@coxarchitecture.com.au

Cox Architecture
Level 11, 101 Grenville Lane
Sydney NSW 2000
Australia
T +61 2 9550 2200
cox@coxarchitecture.com.au

Scale

Scale 1:100

0 1000mm 2000mm 5000mm 10000mm

Zone

Client

Macquarie Point Development Corporation

Project No.

322070.00

Project

MACQUARIE POINT MULTIPURPOSE STADIUM
41 Evans St, Hobart TAS 7000

Architect

Cox Architecture
The Stadium Team will develop the detailed design of the stadium, the design will be subject to the final design of the stadium.

Drawing Title

BUILDING SECTIONS - EAST

Document Control Status

PoSS

Co-ordinated

Drawn

Project Architect

Scale

Project Director

Revision Date

Drawing Number


0A

1:100 @ A1

31/01/2020

MPMS-CYC-DR-01-A-00-010-Q

P2

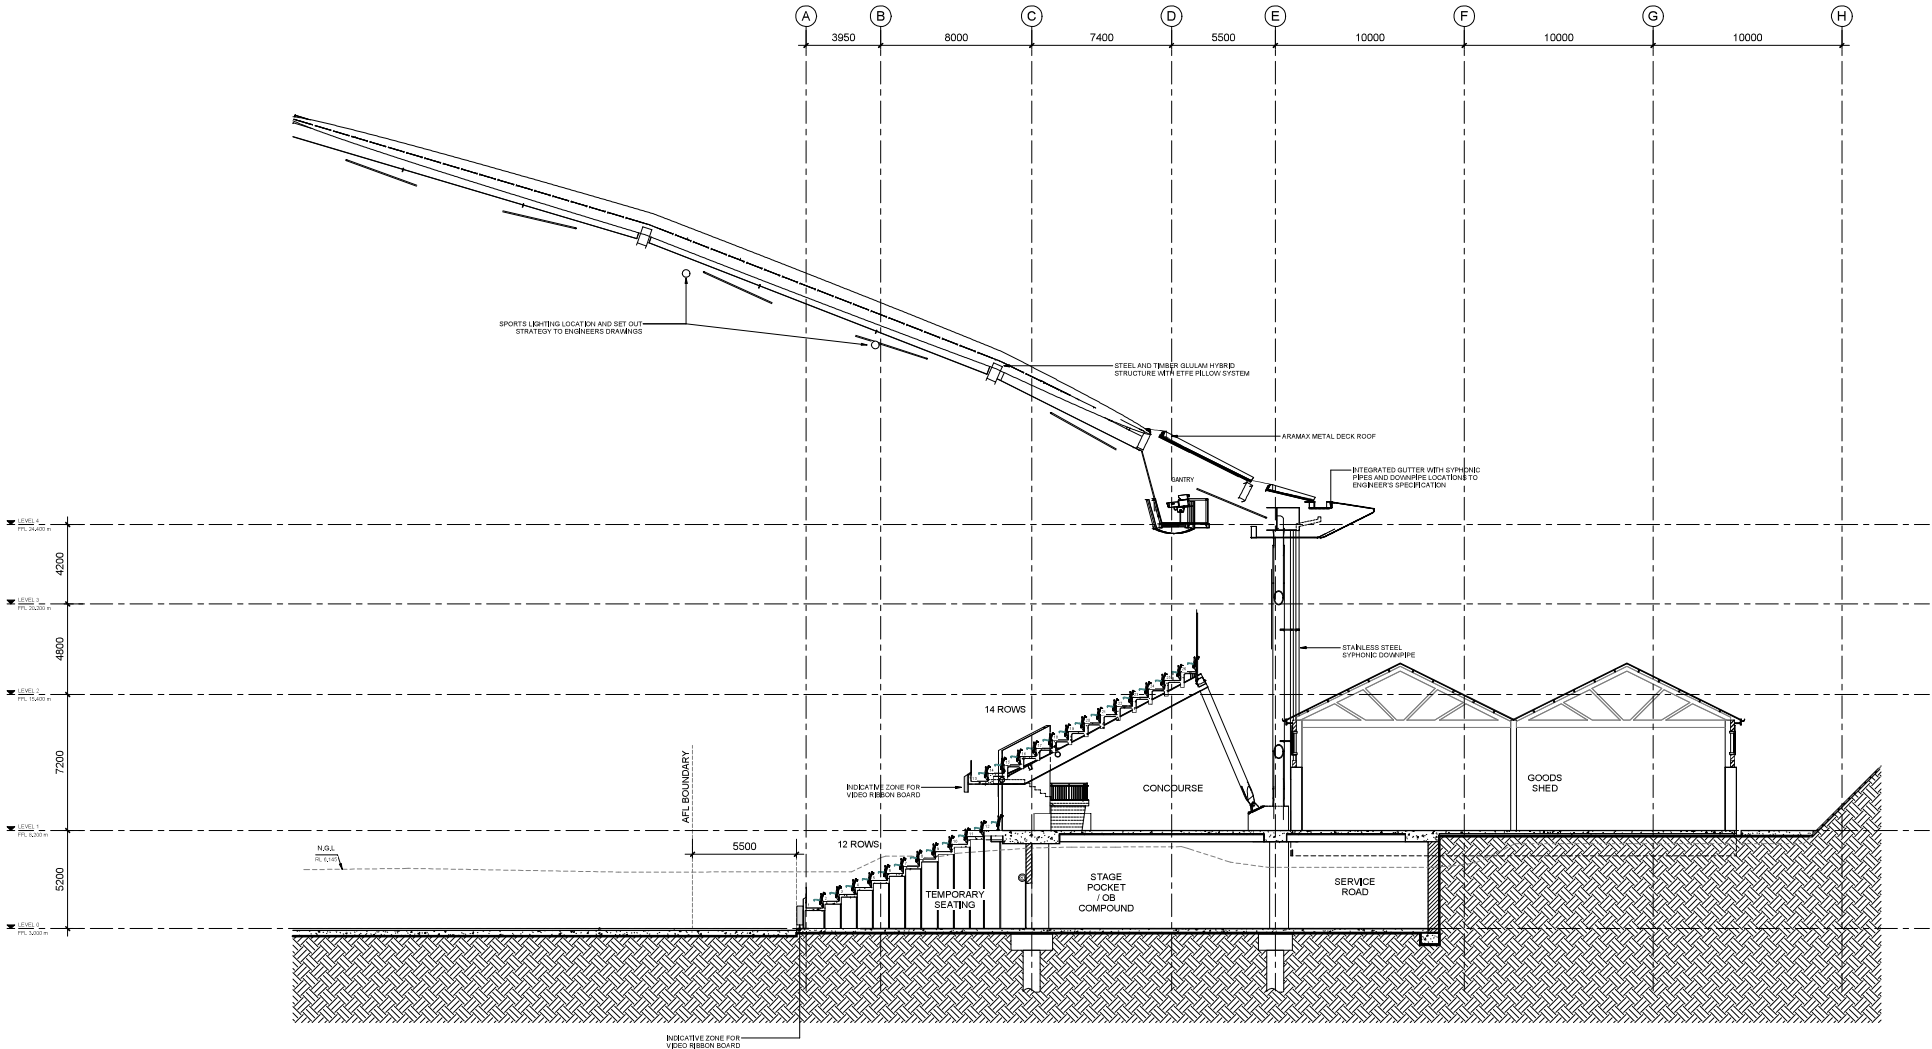

Rev	Description	By	Date
01	ISSUED FOR PROJECT OF STATE		12/06/2019
02	ISSUED FOR PROJECT OF STATE		10/11/2019
03	ISSUED FOR PROJECT OF STATE		
04	ISSUED FOR PROJECT OF STATE		
05	ISSUED FOR PROJECT OF STATE		
06	ISSUED FOR PROJECT OF STATE		
07	ISSUED FOR PROJECT OF STATE		
08	ISSUED FOR PROJECT OF STATE		
09	ISSUED FOR PROJECT OF STATE		
10	ISSUED FOR PROJECT OF STATE		


COX
Cumulus

Cox Architecture
Level 11, 101 Grenville Lane
Sydney NSW 2000
Australia
T +61 2 9550 2200
cox@coxarchitecture.com.au

Cox & Studio
Level 1, 101 Grenville Lane
Sydney NSW 2000
Australia
T +61 2 9550 2200
cox@coxandstudio.com.au

Scale
Scale 1:100

0 1000mm 2000mm 5000mm 10000mm

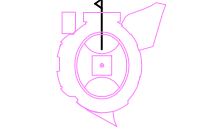

Client
Macquarie Point Development Corporation

Project No.
322070.00

Project
MACQUARIE POINT MULTIPURPOSE STADIUM
41 Evans St, Hobart TAS 7000


Architect
Cox Architecture
Level 11, 101 Grenville Lane
Sydney NSW 2000
Australia
T +61 2 9550 2200
cox@coxarchitecture.com.au

Drawing Title
BUILDING SECTIONS - NORTH

Document Control Status:	
PoSS	
Co-ordinated:	Drawn:
Project Architect:	Scale:
Project Director:	Revision Date:
Drawing Number:	Revision:

[illegible]

0 1000mm 2000mm 5000mm 10000mm

 

Project No.	322070.00
-------------	-----------

Acknowledgement

The Stadium Tears acknowledge the traditional owners of this land, its Māori people, and pay respect to those that have passed before us. We acknowledge leaders in Transnational Education Research, like Malene, who

Document Control Status:

PoSS

	PDVBM	GA
1		
2		
Project Director: _____ Revision Date: _____


MPMS-CXC-DR-01-A40-0012-0 P2

Rev	Description	By	Date
01	PROPOSED PROJECT OF STATE		12/26/2021
02	PROPOSED PROJECT OF STATE		12/26/2021
SOLAR STUDIES - SUMMER SOLSTICE, 22ND OF DECEMBER




EXISTING CONDITIONS: DEC 22 - 9AM
1:5000

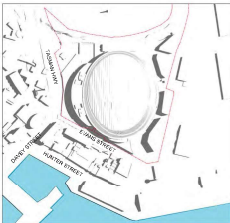


PROPOSED CONDITIONS: DEC 22 - 9AM
1:5000




EXISTING CONDITIONS: MARCH 22 - 9AM
1:5000

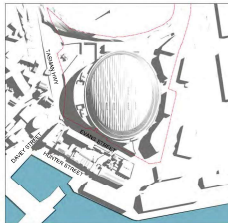

PROPOSED CONDITIONS: MARCH 22 - 9AM
1:5000

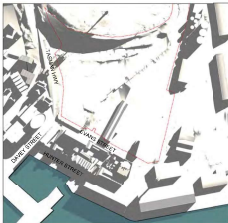

EXISTING CONDITIONS: JUNE 22 - 9AM
1:5000

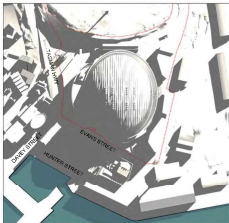

PROPOSED CONDITIONS: JUNE 22 - 9AM
1:5000




EXISTING CONDITIONS: DEC 22 - 12PM
1:5000




PROPOSED CONDITIONS: DEC 22 - 12PM
1:5000




EXISTING CONDITIONS: MARCH 22 - 12PM
1:5000

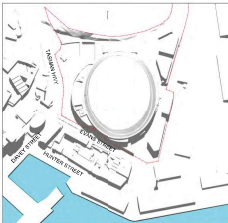


PROPOSED CONDITIONS: MARCH 22 - 12PM
1:5000

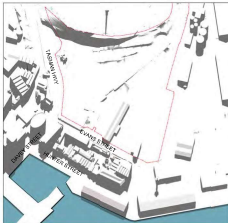


EXISTING CONDITIONS: JUNE 22 - 12PM
1:5000

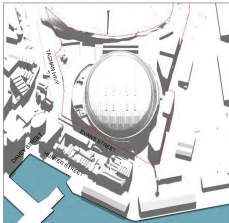


PROPOSED CONDITIONS: JUNE 22 - 12PM
1:5000

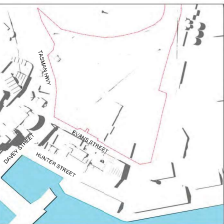


EXISTING CONDITIONS: DEC 22 - 3PM
1:5000

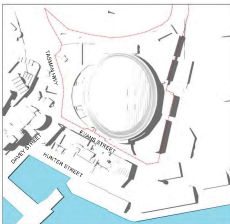


PROPOSED CONDITIONS: DEC 22 - 3PM
1:5000

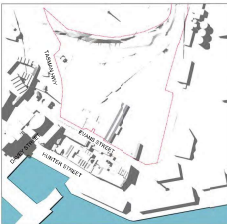


EXISTING CONDITIONS: MARCH 22 - 3PM
1:5000

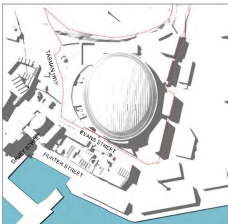

PROPOSED CONDITIONS: MARCH 22 - 3PM
1:5000

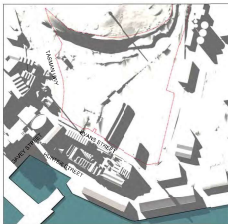

EXISTING CONDITIONS: JUNE 22 - 3PM
1:5000

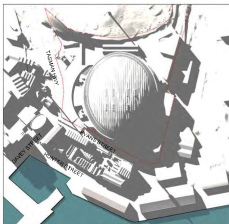



PROPOSED CONDITIONS: JUNE 22 - 3PM
1:5000

COX

Cox Architecture
Level 4, 101 Grenville Lane
Hobart TAS 7000
Australia
T + 61 8 9552 2238
c@coxarchitects.com.au

CUMULUS

Cumulus Studio
Level 2, 101 Grenville Lane
Hobart TAS 7000
Australia
T + 61 8 9552 2238
c@cumulusstudio.com.au

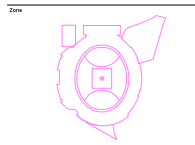 

Client: Macquarie Point Development Corporation

Project No: 322070.00

Project: MACQUARIE POINT MULTIPURPOSE STADIUM
41 Evans St. Hobart TAS 7000

Acknowledgement: The Macquarie Point multipurpose stadium is the first of its kind in Hobart. The stadium is a landmark and a symbol of the city's growth and development. It is a testament to the vision and leadership of the Macquarie Point Development Corporation and the City of Hobart. The stadium is a testament to the vision and leadership of the Macquarie Point Development Corporation and the City of Hobart.

Drawing Title: SOLAR STUDIES

Document Control Status:	
PoSS	
Co-ordinated:	Drawn: OA
Project Architect:	Drawn: @/A1
Project Director:	Revised Date: 31/01/2022
Drawing Number: MPMS-CXC-DR-01-180-0000	Revision: