NORTH

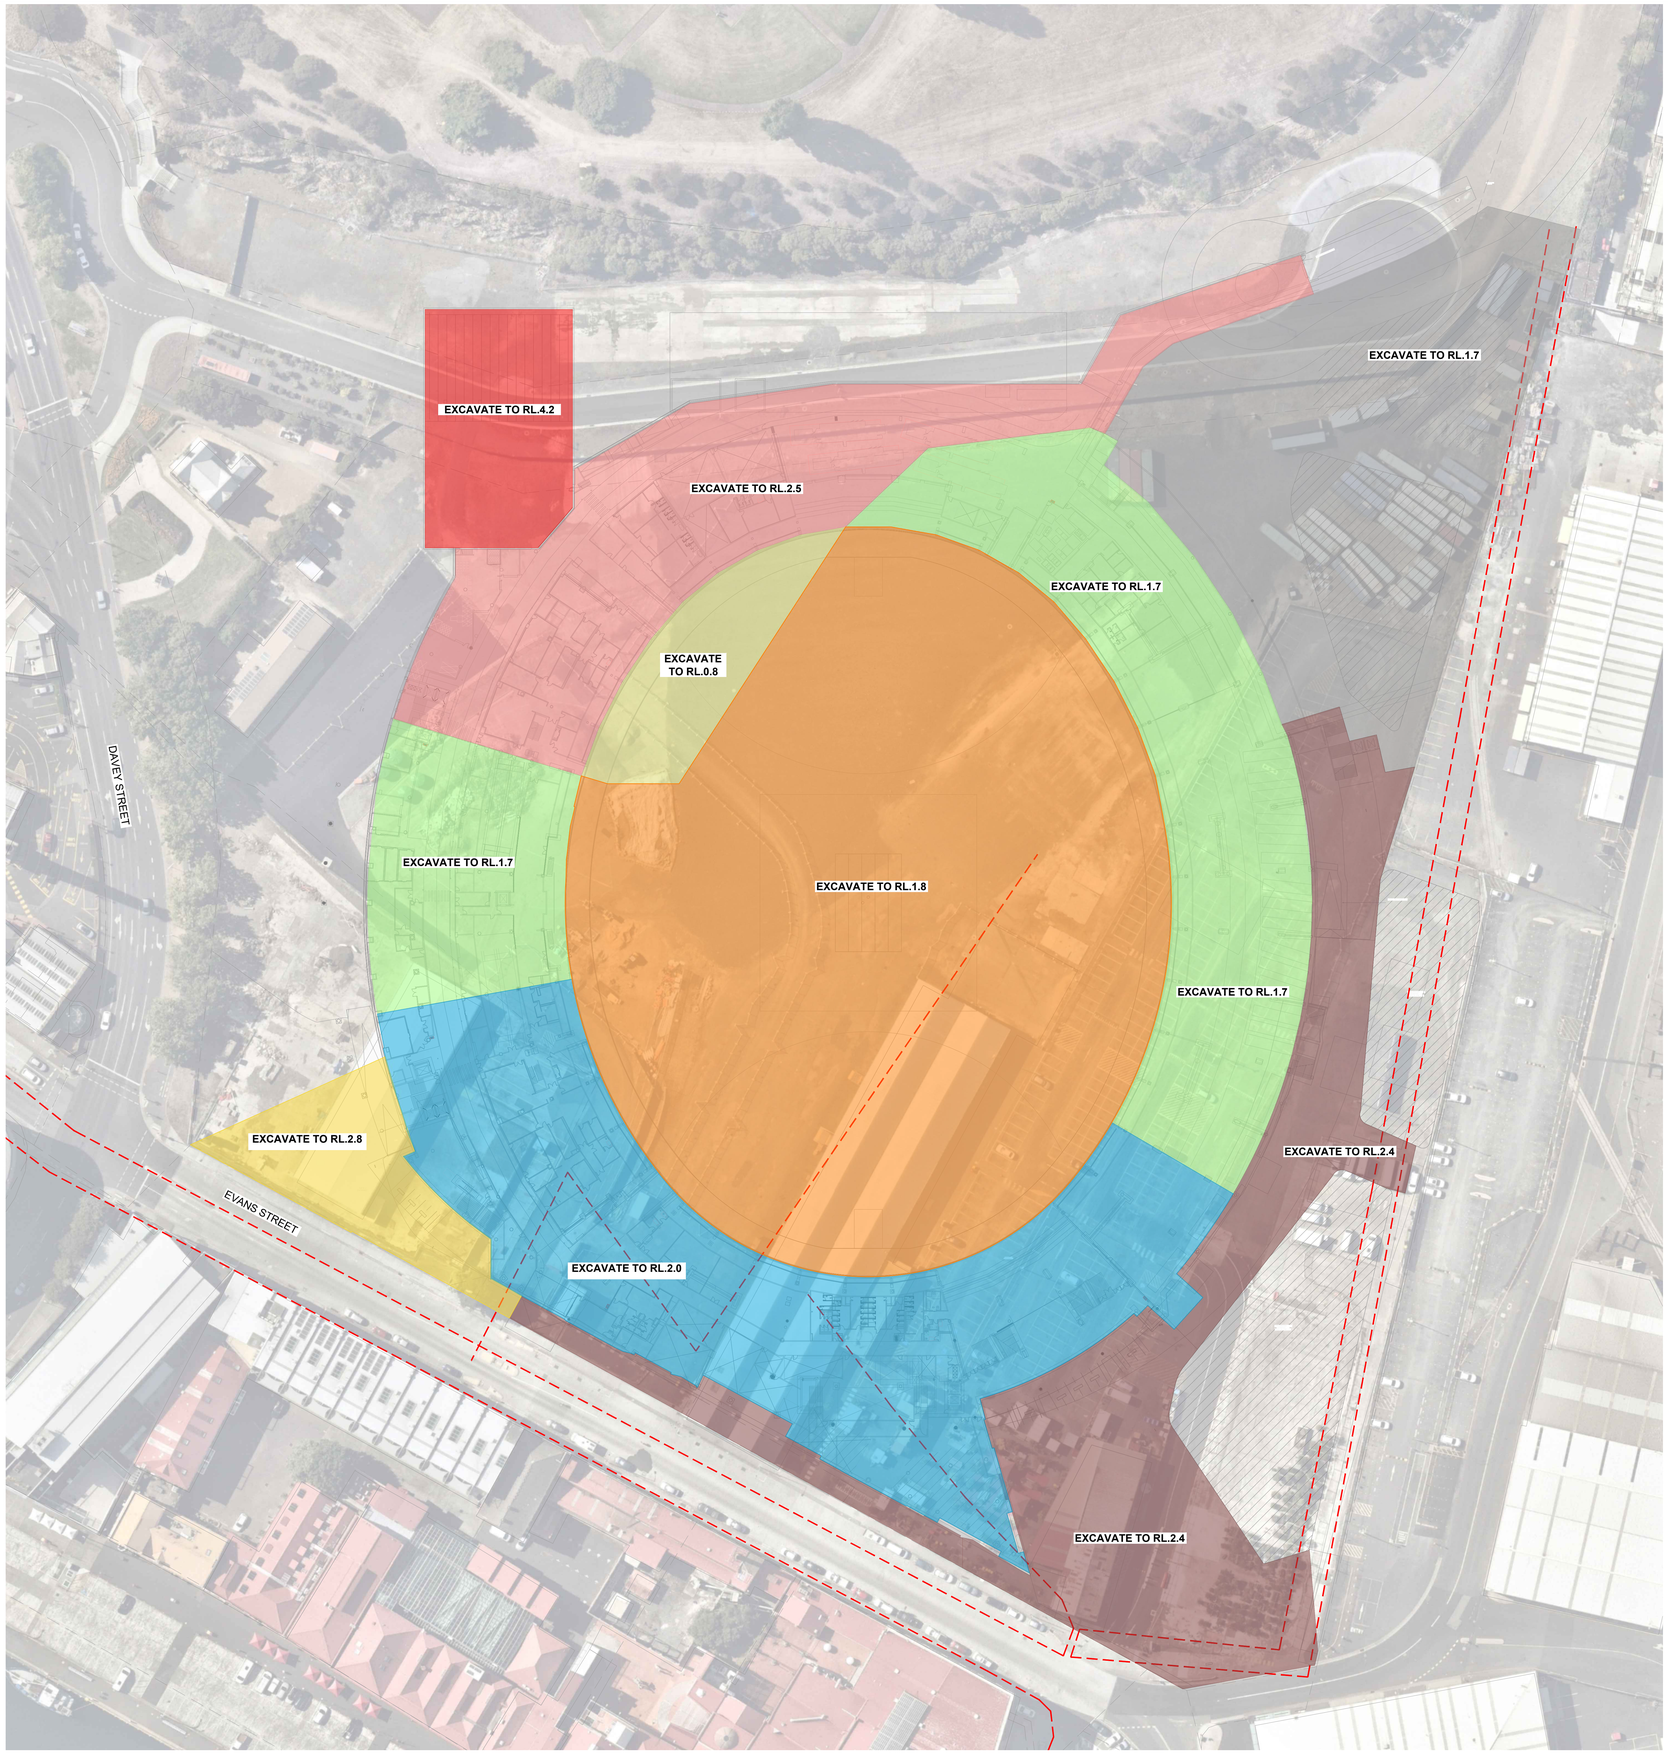

LEGEND

POSSIBLE OLD BURIED SEAWALL

© COPYRIGHT pitt&sherry ABN: 67 140 184 309 pitsh.com.au Phone 1300 748 874

ANY FORM OF REPRODUCTION OF THIS DRAWING IN FULL OR IN PART WITHOUT THE WRITTEN PERMISSION OF PITT & SHERRY (OPERATIONS) PTY LTD CONSTITUTES AN INFRINGEMENT OF COPYRIGHT

Rev	Description	By	Date

Macquarie Point Development Corporation
41 Evans Street,
Hobart TAS 7000

+61 6166 4000
www.macpoint.com

Cox Architecture
Level 2, 167 Flinders Lane
Melbourne VIC 3000
Australia

T + 61 3 9650 3288
coxarchitecture.com.au

Cumulus Studio
Level 2, 147 Macquarie Street
Hobart TAS 7000
Australia

T + 61 3 6231 4841
www.cumulus.studio

AECOM
Level 2, 727 Collins Street
Docklands VIC 3008
Australia

T + 61 3 8670 6800
aecom.com

SBP
Schwabstrasse 43
70197 Sutgart
Germany

T + 49 711 648 71-0
www.sbp.de/en/

Scale

COLOUR PRINTING REQUIRED

10 0 10 20 30 40

SCALE IN METRES - 1:500

Zone

Client
MACUARIE POINT DEVELOPMENT CORPORATION

Project No.
P.24.0237

Project
MACQUARIE POINT MULTIPURPOSE STADIUM
41 EVANS ST HOBART TAS 7000

Acknowledgement
The Stadium Team acknowledge the traditional owners of this land, the Mouwinna people, and pay respect to those that have passed before us. We acknowledge today's Tasmanian Aboriginal people, the Palawa, their Elders, and their enduring custodianship of Lutruwita/Tasmania.

Drawing Title:
EXCAVATION LEVELS

Document Control Status:

Co-ordinated: HW	**Drawn:** S.P
Project Designer: SM	**Scale:** 1:500 (m)
Project Director: DH	**Revision Date:** 23/05/2025
Drawing Number: S.P.24.0237-00-CIV-SKT-021	**Revision:**

PLOT STAMP DATE: 23-May-25, 2:49 PM

NORTH

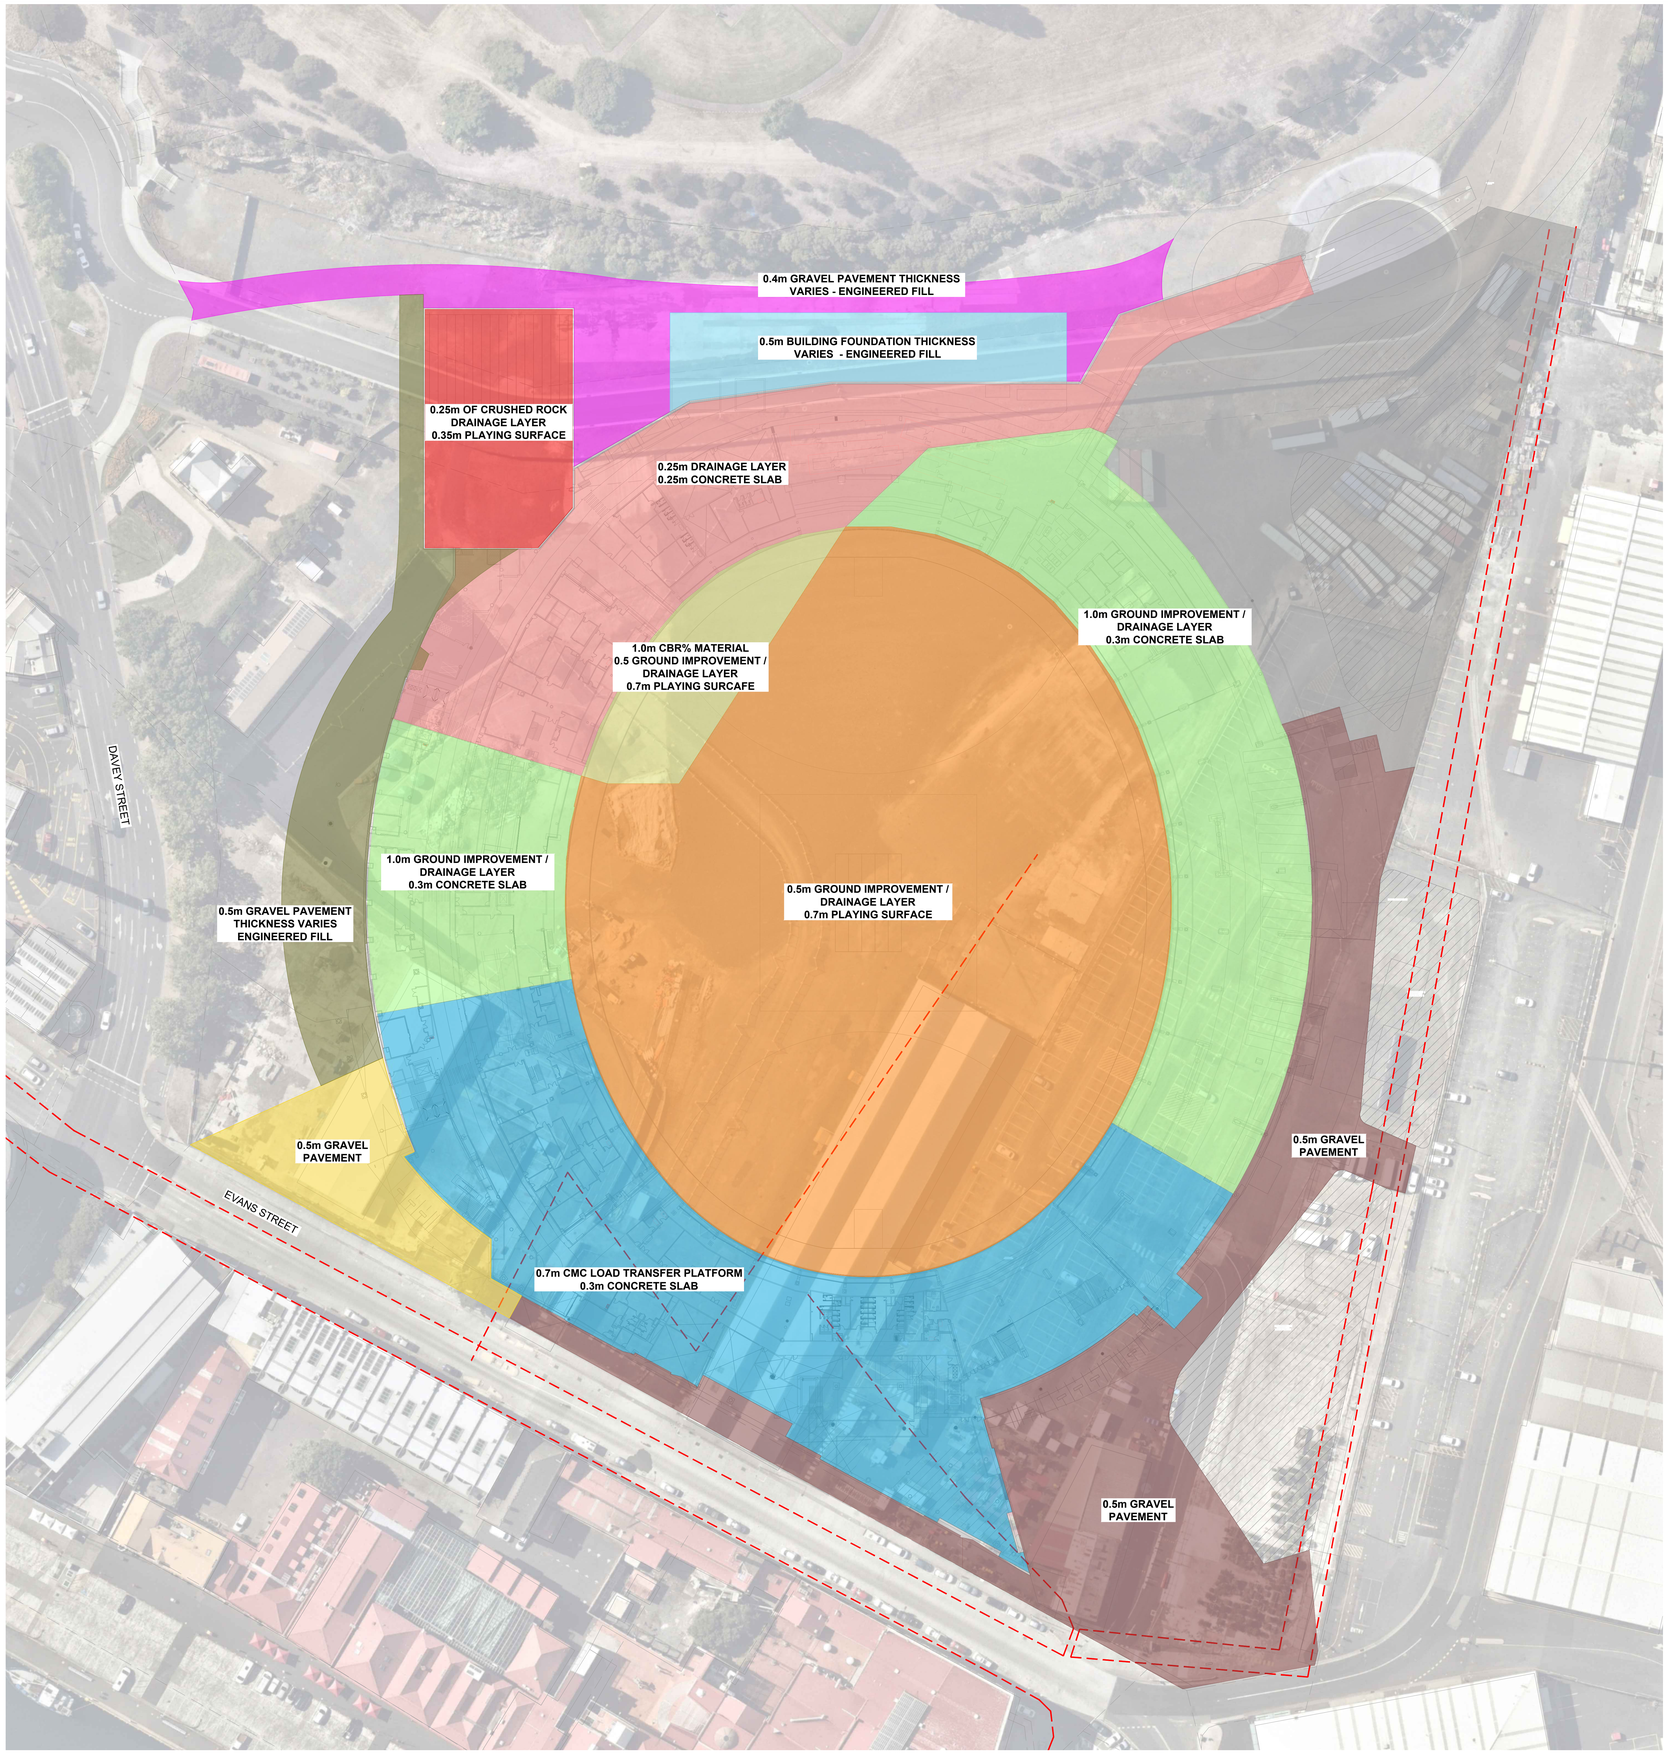

LEGEND

— — — — POSSIBLE OLD BURIED SEAWALL

© COPYRIGHT pitt&sherry ABN: 67 140 184 309 pitsh.com.au Phone 1300 748 874

ANY FORM OF REPRODUCTION OF THIS DRAWING IN FULL OR IN PART WITHOUT THE WRITTEN PERMISSION OF PITT & SHERRY (OPERATIONS) PTY LTD CONSTITUTES AN INFRINGEMENT OF COPYRIGHT

Rev	Description	By	Date

Macquarie Point Development Corporation
41 Evans Street,
Hobart TAS 7000

+61 6166 4000
www.macpoint.com

Cox Architecture
Level 2, 167 Flinders Lane
Melbourne VIC 3000
Australia

T + 61 3 9650 3288
coxarchitecture.com.au

Cumulus Studio
Level 2, 147 Macquarie Street
Hobart TAS 7000
Australia

T + 61 3 6231 4841
www.cumulus.studio

AECOM
Level 2, 727 Collins Street
Docklands VIC 3008
Australia

T + 61 3 8670 6800
aecom.com

SBP
Schwabstrasse 43
70197 Suttgart
Germany

T + 49 711 648 71-0
www.sbp.de/en/

Scale

COLOUR PRINTING REQUIRED

10 0 10 20 30 40

SCALE IN METRES - 1:500

Zone

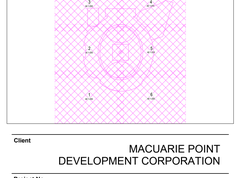

Client
MACUARIE POINT DEVELOPMENT CORPORATION

Project No.
P.24.0237

Project
MACQUARIE POINT MULTIPURPOSE STADIUM
41 EVANS ST HOBART TAS 7000

Acknowledgement
The Stadium Team acknowledge the traditional owners of this land, the Muwinina people, and pay respect to those that have passed before us. We acknowledge today's Tasmanian Aboriginal people, the Palawa, their Elders, and their enduring custodianship of Lutruwita/Tasmania.

Drawing Title:
ENGINEERED FIL AND PAVEMENT MATERIALS

Document Control Status:

Co-ordinated: HW	**Drawn:** S.P
Project Designer: SM	**Scale:** 1:500 (m)
Project Director: DH	**Revision Date:** 23/05/2025
Drawing Number: S.P.24.0237-00-CIV-SKT-022	**Revision:**

PLOT STAMP DATE: 23-May-25, 4:34 PM