© COPYRIGHT COX ARCHITECTURE PTY LTD ACN 002 535 891

ANY FORM OF REPRODUCTION OF THIS DRAWING IN FULL OR IN PART WITHOUT THE WRITTEN PERMISSION OF COX ARCHITECTURE PTY LTD CONSTITUTES AN INFRINGEMENT OF COPYRIGHT

Rev	Description	By	Date
L1	ISSUED FOR LEGISLATION		08.05.2025

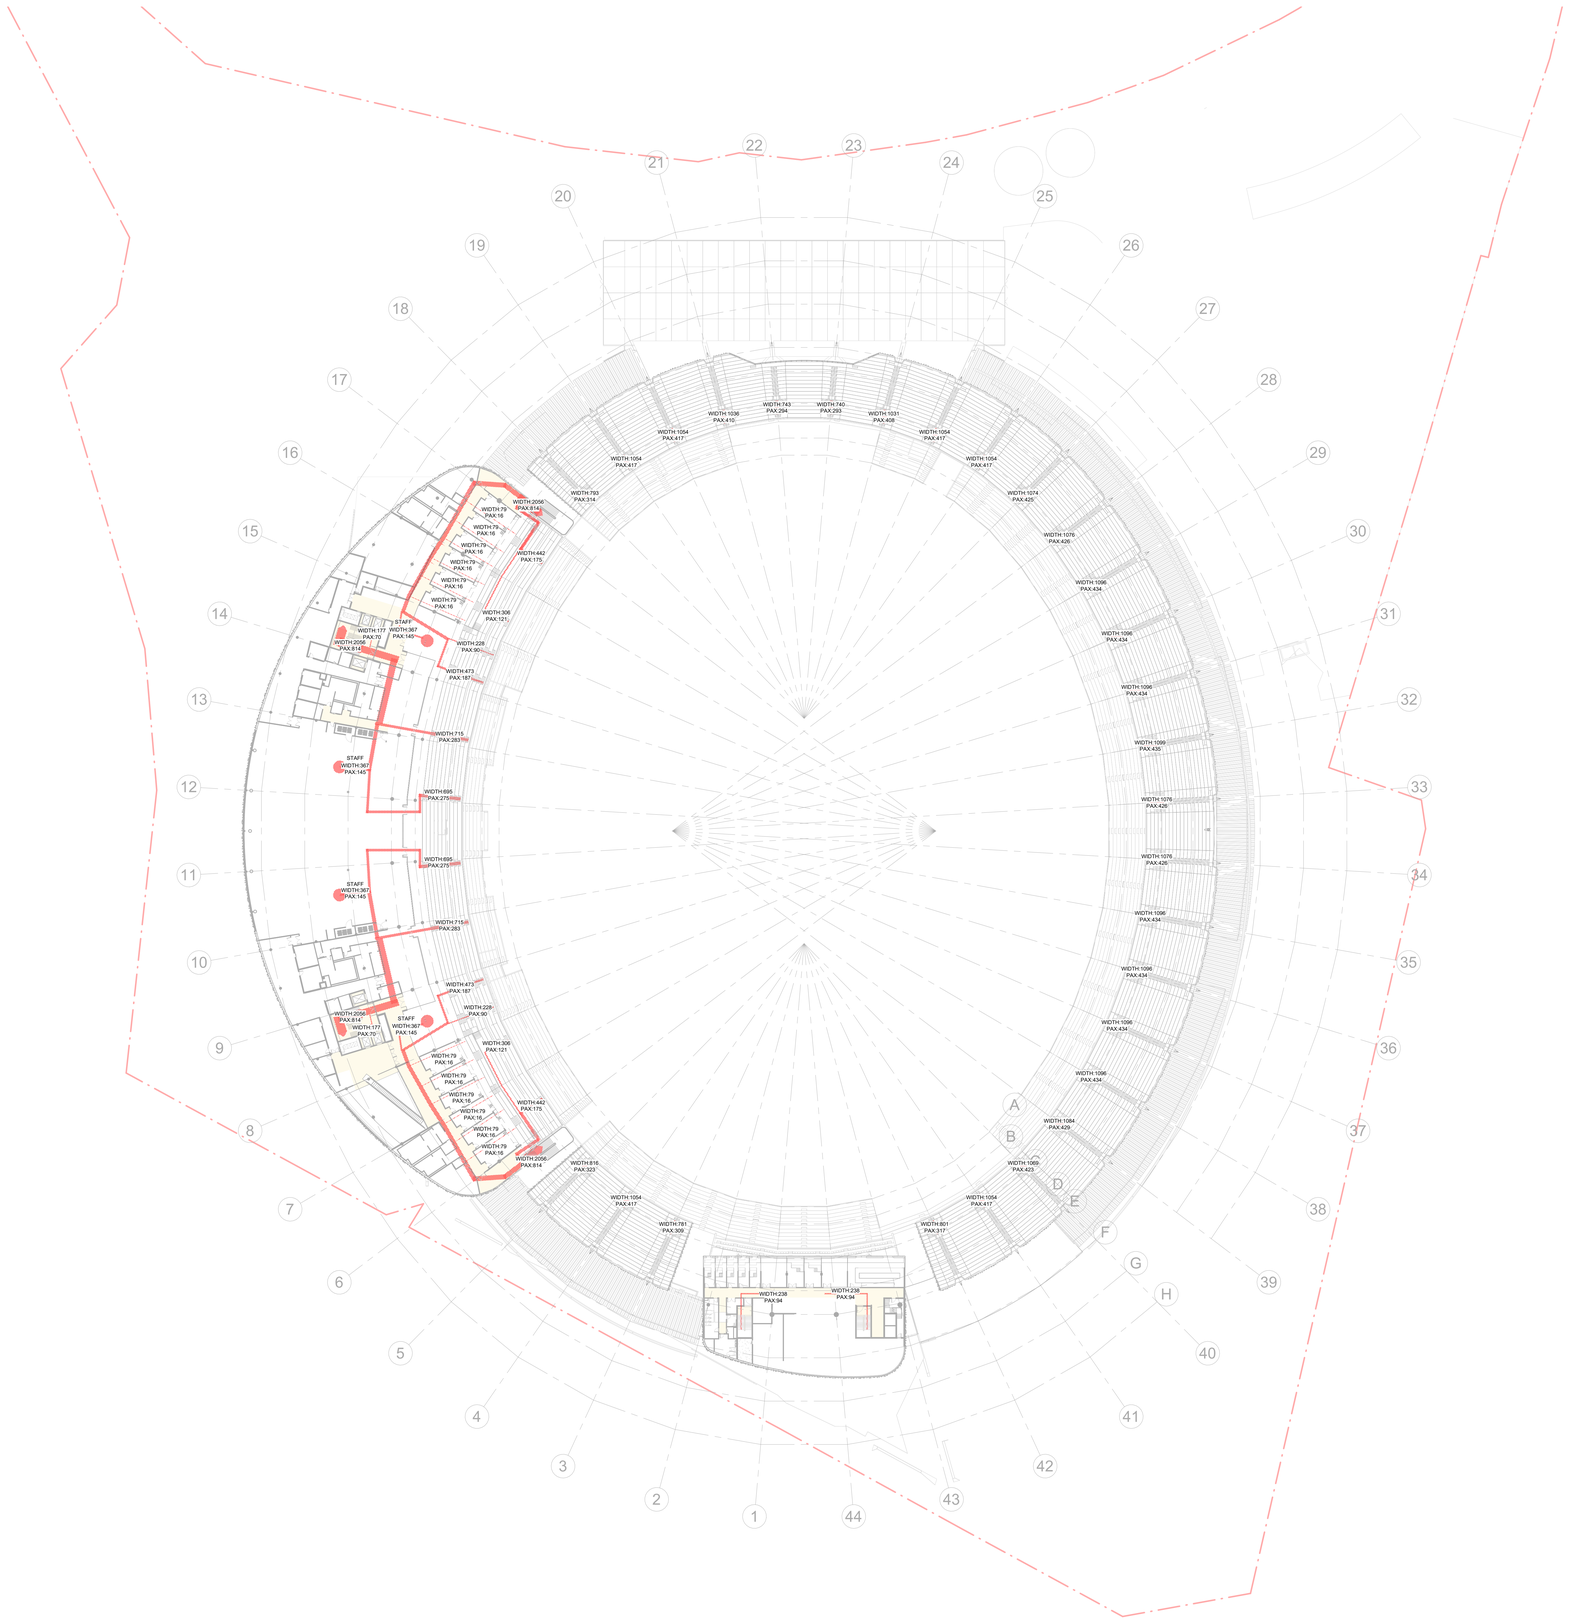

AFL MODE

TOTAL EGRESS COUNT:
23,000 SEATS
+ 1,500 STANDING
+ 120 AFL MEDIA
+ 1,500 STAFF

INSIDE BUILDING ENVELOPE

STEPPED WIDTH = CAPACITY/66/6min

ONE LEVEL EXIT WIDTH = CAPACITY/82/6min

OUTSIDE BUILDING ENVELOPE

STEPPED WIDTH = CAPACITY/66/8min

ONE LEVEL EXIT WIDTH = CAPACITY/82/8min

FLOW RATE	TRAVEL TIME
On a stepped surface 66 persons per metre per minute	**Low fire risk** 8 minutes
On one level surface 82 persons per metre per minute	**Medium fire risk** 6 minutes

Macquarie Point Development Corporation
41 Evans Street,
Hobart TAS 7000

+61 6166 4000
www.macpoint.com

Cox Architecture
Level 2, 167 Flinders Lane
Melbourne VIC 3000
Australia

T + 61 3 9650 3288
coxarchitecture.com.au

Cumulus Studio
Level 2, 147 Macquarie Street
Hobart TAS 7000
Australia

T + 61 3 6231 4841
www.cumulus.studio

AECOM
Level 2, 727 Collins Street
Docklands VIC 3008
Australia

T + 61 3 8670 6800
aecom.com

SBP
Schwabstrasse 43
70197 Suttgart
Germany

T + 49 711 648 71-0
www.sbp.de/en/

Scale

Scale 1:500

0 5m 10m 25m 50m

Zone

Client
Macquarie Point Development Corporation

Project No.
322070.00

Project
MACQUARIE POINT MULTIPURPOSE STADIUM
41 Evans St, Hobart TAS 7000

Acknowledgement
The Stadium Team acknowledge the traditional owners of this land, the Muwinina people, and pay respect to those that have passed before us. We acknowledge today's Tasmanian Aboriginal people, the Palawa, their Elders, and their enduring custodianship of Lutruwita/Tasmania.

Drawing Title
GENERAL ARRANGEMENT - LEVEL 2
STADIUM CLUB PLAN Modal Split AFL

Document Control Status:
Legislation Drawing Issue

Co-ordinated: PP/MM	**Drawn:** AC
Project Designer: AR/SH	**Scale:** As indicated @ A0
Project Director: AR/SH	**Revision Date:** 08.05.2025
Drawing Number: MPMS-CXC-DR-01-A18-2100	**Revision:** L1

PLOT STAMP DATE: 5/05/2025 | 4:41:45 PM