




GENERAL

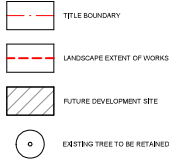


DRAINAGE

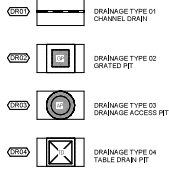


EDGES

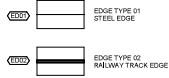


LINE MARKING

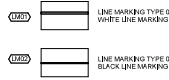


PAVEMENT

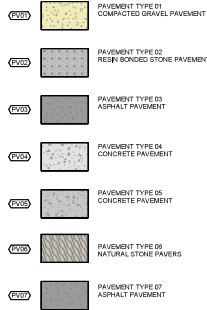

TREE PLANTING

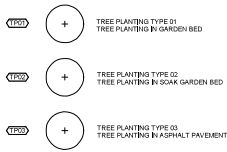


LIGHTING

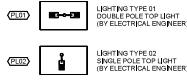


TACTILES




SECURITY

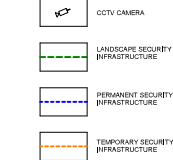

FURNITURE

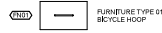

GARDEN BED PLANTING MIXES

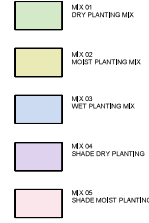

OCULUS

REALM

MP

COX

CUMULUS

AECOM

sbp

scale








Zone

Client

MACQUARIE POINT DEVELOPMENT CORPORATION

Project No.

M-2435

Project

MACQUARIE POINT MULTIPURPOSE STADIUM
EVANS STREET, HOBART, TAS

Accreditation


Drawing Title

LEGEND

Document Control Status

ISSUED FOR PROJECT OF STATE SIGNIFICANCE

Co-ordinated

Drawn

Checked

Scale

Project Director

Revision Date

Drawing Number


Revision

1:100 (A1)

02/27/20

MPMS-OCR-OR-A-00-0001-P-055

P1

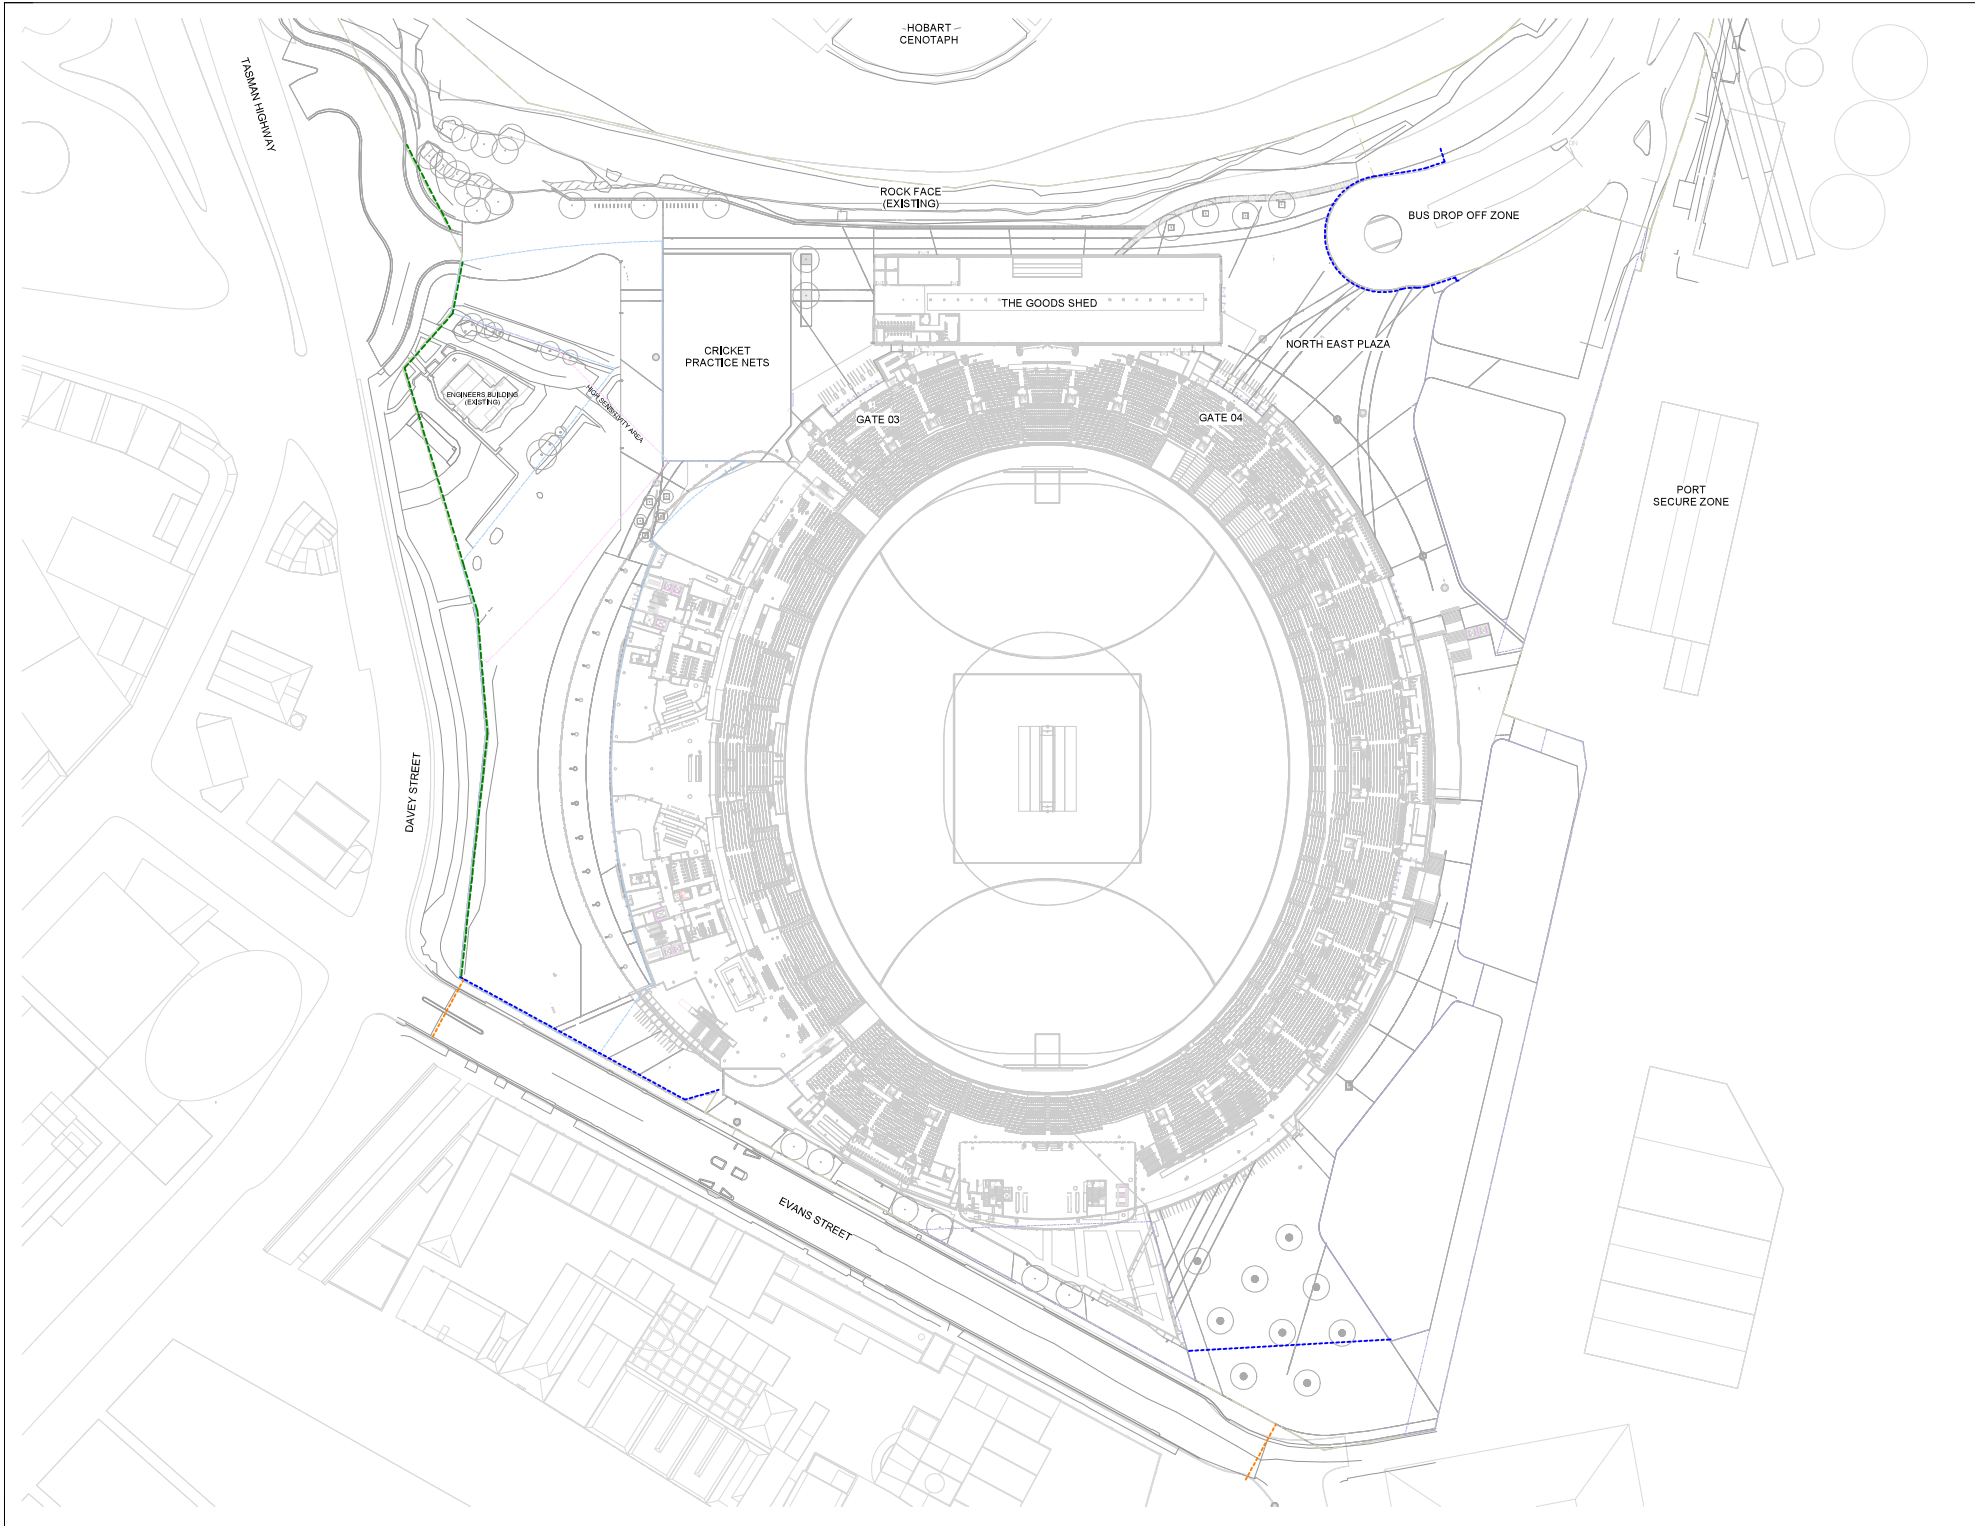

OCULUS

REALM

MP

COX

CUMULUS

AECOM

sbp

Scale 1:500

05000mm 10000mm 25000mm 50000mm

Client

MACQUARIE POINT DEVELOPMENT CORPORATION

Project No.

M-2435

Project

MACQUARIE POINT MULTIPURPOSE STADIUM
EVANS STREET, HOBART, TAS

Associated Project


Drawing Title

SECURITY INFRASTRUCTURE

Document Control Status

ISSUED FOR PROJECT OF STATE SIGNIFICANCE

Co-ordinated

Checked

Scale

1:500 (A1)

Project Director

Approved

Revision Date


01/27/20

Drawing Number

MPMS-OCR-DR-JA00-0010-1-P055

Revision

P1

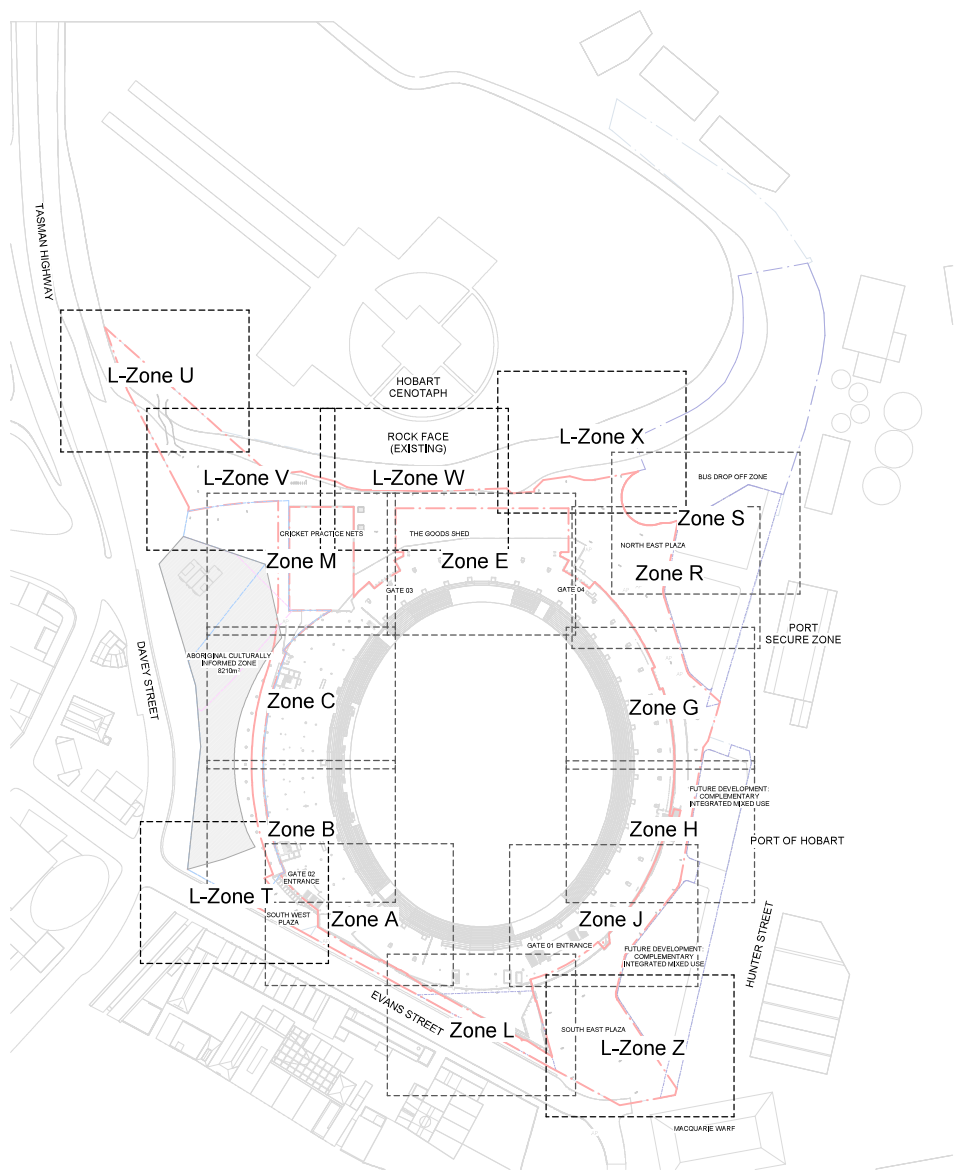


OCULUS
REALM studios

Macquarie Point
Development
Corporation
411 Evans Street
Hobart TAS 7000
+61 8 195 4500
www.mpcorp.com.au

Cox
CUMULUS

AECOM

sbp

Scale 1:1000
10000mm 20000mm 50000mm 100000mm



Client
MACQUARIE POINT DEVELOPMENT CORPORATION
Project No.
M-2435
Project
MACQUARIE POINT MULTIPURPOSE STADIUM
EVANS STREET, HOBART, TAS
Drawing Title
PRECINCT SHEET LAYOUT PLAN 1:100

Document Control Status
ISSUED FOR PROJECT OF STATE SIGNIFICANCE

Co-ordinated
Checked
Scale
1:1000 (A1)
Project Director
Approved
Release Date
02/07/20
Revision
P1

MACQUARIE POINT MULTIPURPOSE STADIUM

DOCUMENT TITLE: PLANT SCHEDULE

DOCUMENT NUMBER: MPS-OCR-DR-LA-00-90-0002-PoSS

DOCUMENT CONTROL: ISSUED FOR PROJECT OF STATE SIGNIFICANCE

DATE: 04.07.2025

REVISION: P1

TREES

CODE	BOTANICAL NAME	COMMON NAME	POT SIZE (L)	HEIGHT (M)	SPREAD (M)
EUC pul 200L	<i>Eucalyptus pulchella</i>	White Peppermint	200	10	6
EUC pau 100L	<i>Eucalyptus pauciflora</i> 'Little Snowman'	Snowgum	100	5	3-5
EUC pau 75L	<i>Eucalyptus pauciflora</i> 'Little Snowman'	Snowgum	75	5	3-5
EUC pau 35L	<i>Eucalyptus pauciflora</i> 'Little Snowman'	Snowgum	35	5	3-5
EUC mor 200L	<i>Eucalyptus morrisbyi</i>	Morrisbys Gum	200	6-8	4-8
EUC mor 100L	<i>Eucalyptus morrisbyi</i>	Morrisbys Gum	100	6-8	4-8
EUC mor 75L	<i>Eucalyptus morrisbyi</i>	Morrisbys Gum	75	6-8	4-8
EUC mor 35L	<i>Eucalyptus morrisbyi</i>	Morrisbys Gum	35	6-8	4-8
ALL ver 100L	<i>Eucalyptus risdonii</i>	Risdon Peppermint	100	6-8	2-6
ALL ver 75L	<i>Eucalyptus risdonii</i>	Risdon Peppermint	75	6-8	2-6
ALL ver 35L	<i>Eucalyptus risdonii</i>	Risdon Peppermint	35	6-8	2-6
CYA cun 75L	<i>Cyathea cunninghamii</i>	Slender Tree Fern	75	5	2.5
DIC ant 75L	<i>Dicksonia antarctica</i>	Soft Tree Fern	75	4	3

MIX 1 - Dry

CODE	BOTANICAL NAME	COMMON NAME	POT SIZE (L)	HEIGHT (M)	SPREAD (M)
Groundcovers					
POA lab	<i>Poa labillardieri</i>	Tussock Grass	tube	1	1
THE tri	<i>Themeda triandra</i>	Kangaroo Grass	tube	0.8	0.7
AUS cae	<i>Austrodanthonia caespitosa</i>	Wallaby Grass	tube	0.6	0.5
AUS sti	<i>Austrostipa stipoides</i>	Coastal Spear Grass	tube	0.5	0.4
DIC cri	<i>Dichelachne crinita</i>	Long-hair Plume Grass	tube	1.5	0.4
BRA rig	<i>Brachyscome rigidula</i>	Cut Leaf Daisy	tube	0.3	0.5
CHR api	<i>Chrysocephalum apiculatum</i>	Common everlasting	tube	0.4	0.6
CAR ros	<i>Carpobrotus rossii</i>	Pig Face	tube	0.4	1.5
DIS cra	<i>Disphyma crassifolium</i>	Round Leaf Pigface	tube	0.4	1.5
Shrubs					
WES bre	<i>Westringia brevifolia</i>	Coast Westringia	4.5	1.5	1.5
ATR cin	<i>Atriplex cinerea</i>	Salt Bush	4.5	1.8	1.5
BUR spi	<i>Bursaria spinosa</i>	Sweet Bursaria	4.5	3	2.5
DOD vis	<i>Dodonaea viscosa</i>	Native Hop Bush	4.5	3	2.5
ACA ter	<i>Acacia terminalis</i>	Sunshine Wattle	4.5	3	2.5

MIX 2 - Moist

CODE	BOTANICAL NAME	COMMON NAME	POT SIZE (L)	HEIGHT (M)	SPREAD (M)
Groundcovers					
LOM lon	<i>Lomandra longifolia</i>	Spiny-head Mat-rush	tube	0.8	1
JUN pal	<i>Juncus pallidus</i>	Pale Rush	tube	0.8	1
DIC rep	<i>Dicandra repens</i>	Kidney Weed	tube	0.8	1
DIA tas	<i>Dianella tasmanica</i>	Blue Flax Lily	tube	0.8	1
Shrubs					
EPA imp	<i>Epacris impressa</i>	Common Heath	4.5	1	1
COR alb	<i>Correa alba</i>	White correa	4.5	1.5	1.5
MEL squa	<i>Melaleuca squarrosa</i>	Scented Paperbark	4.5	5	4
MEL squ	<i>Melaleuca squamea</i>	Swamp Paperbark	4.5	2 - 3	1

MIX 3 - Wet

CODE	BOTANICAL NAME	COMMON NAME	POT SIZE (L)	HEIGHT (M)	SPREAD (M)
BAL tet	<i>baloskion tetraphyllum</i>	Tassel Cord Rush	tube	1.5	2
BUL bul	<i>Bulbine bulbosa</i>	Bulbine lily	tube	0.6	0.6
DIP lat	<i>Diplarrena latifolia</i>	Flag Iris	tube	0.8	0.5
CHO eno	<i>Chorizandra enodis</i>	Black Bristlesedge	tube	1	1
CAR fas	<i>Carex fascicularis</i>	Tassel Sedge	tube	1.5	0.75
CAR tas	<i>Carex tasmanica</i>	Curly Sedge	tube	0.5	0.5

FIC nod	<i>Ficinia nodosa</i>	Knobby Club Rush	tube	1	0.7
JUN ama	<i>Juncus amabilis</i>	Hollow Rush	tube	1.2	0.5

MIX 4 - Shade Dry

CODE	BOTANICAL NAME	COMMON NAME	POT SIZE (L)	HEIGHT (M)	SPREAD (M)
Groundcovers					
DIA tas	<i>Dianella tasmanica</i>	Tasmanian Flax Lily	tube	0.6	0.6
POA lab	<i>Poa labillardieri</i>	Tussock Grass	tube	1	1
LOM lon	<i>Lomandra longifolia</i>	Spiny-head Mat-rush	tube	0.8	1
LEU bro	<i>Leucophyta brownii</i>	Cushion Bush	tube	0.9	1.2
PIM hum	<i>Pimelea humilis</i>	Common Rice Flower	tube	0.5	0.5
CAL dub	<i>Calochlaena dubia</i>	Bracken Fern	tube	1.5	1
Shrubs					
POM ape	<i>Pomaderris apetala</i>	Native Dogwood	4.5	2	2
CAS tri	<i>Cassinia trinerva</i>	Three Nerved Cassinia	4.5	2-5	1.5-3
SPY obo	<i>Spyridium obovatum</i>	Dusty Miller	4.5	2.5	1.5
COR ref	<i>Correa reflexa</i>	Common Correa	4.5	1	1
BAN mar	<i>Banksia marginata</i>	Silver Banksia	4.5	2	3-5
LOM tin	<i>Lomatia tinctoria</i>	Guitar Plant	4.5	2	2

MIX 5 - Shade Moist

CODE	BOTANICAL NAME	COMMON NAME	POT SIZE (L)	HEIGHT (M)	SPREAD (M)
Groundcovers					
GAH gra	<i>Gahnia grandis</i>	Cutting Grass	tube	2.3	1.8
BAL tet	<i>Baloskion tetraphyllum</i>	Tassel Cord Rush	tube	1.2	0.8
VIO hed	<i>Viola hederacea</i>	Native Violet	tube	0.2	0.7
DIA cae	<i>Dianella caerulea</i>	Blue Flax Lilly	tube	0.2	0.7
DIC rep	<i>Dichondra repens</i>	Kidney Weed	tube	0.1	1.5
MEN aus	<i>Mentha australis</i>	River Mint	tube	0.45	0.7
Ferns					
BLE nud	<i>Blechnum nudum</i>	Fishbone Water Fern	tube	0.8	1.25
POL pro	<i>Polystichum proliferum</i>	Mother Shield Fern	tube	0.8	0.9
ASP aus	<i>Asplenium australasicum</i>	Birds Nest Fern	tube	0.8	1.25
HYP ole	<i>Hypolepis rugosula</i>	Ruddy Ground Fern	tube	0.45	0.6
Shrubs					
BAU rub	<i>Bauera rubioides</i>	Western White	4.5	1.5	1.25
LEP lan	<i>Leptospermum lanigerum</i>	Woolly Tea-tree	4.5	3	2.5



OCULUS

REALM studios

MP
COX

CUMU
LUS

AECOM

sbp

Scale 1:100

0 1000mm 2000mm 5000mm 10000mm

Zone

Client: MACQUARIE POINT DEVELOPMENT CORPORATION

Project No.: M-2435

Project: MACQUARIE POINT MULTIPURPOSE STADIUM
EVANS STREET, HOBBART, TAS


Drawing Title: SURFACE FINISHES PLAN - ZONE A

Document Control Status:

ISSUED FOR PROJECT OF STATE SIGNIFICANCE

Co-ordinated: _____ Drawn: _____

Checked: _____ Scale: 1:100 (A1)

Project Director: _____ Revision Date: 01/07/20

Drawing Number: _____ Revision: _____

MPMS-OCR-OR-A-20-001-A-P055 P1
















Scale 1:100
0 1000mm 2000mm 5000mm 10000mm
Zone

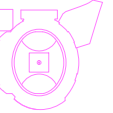

Client: MACQUARIE POINT DEVELOPMENT CORPORATION

Project No.: M-2435

Project: MACQUARIE POINT MULTIPURPOSE STADIUM
EVANS STREET, HOBART, TAS

Drawing Title: SURFACE FINISHES PLAN - ZONE C


Document Control Status: ISSUED FOR PROJECT OF STATE SIGNIFICANCE

Co-ordinator: Designer: Author:

Project Director: Approver: Revision Date: 01/11/20

Drawing Number: Revision: P1

MPMS-OCB-DR-LA-20-0003-C-P-055

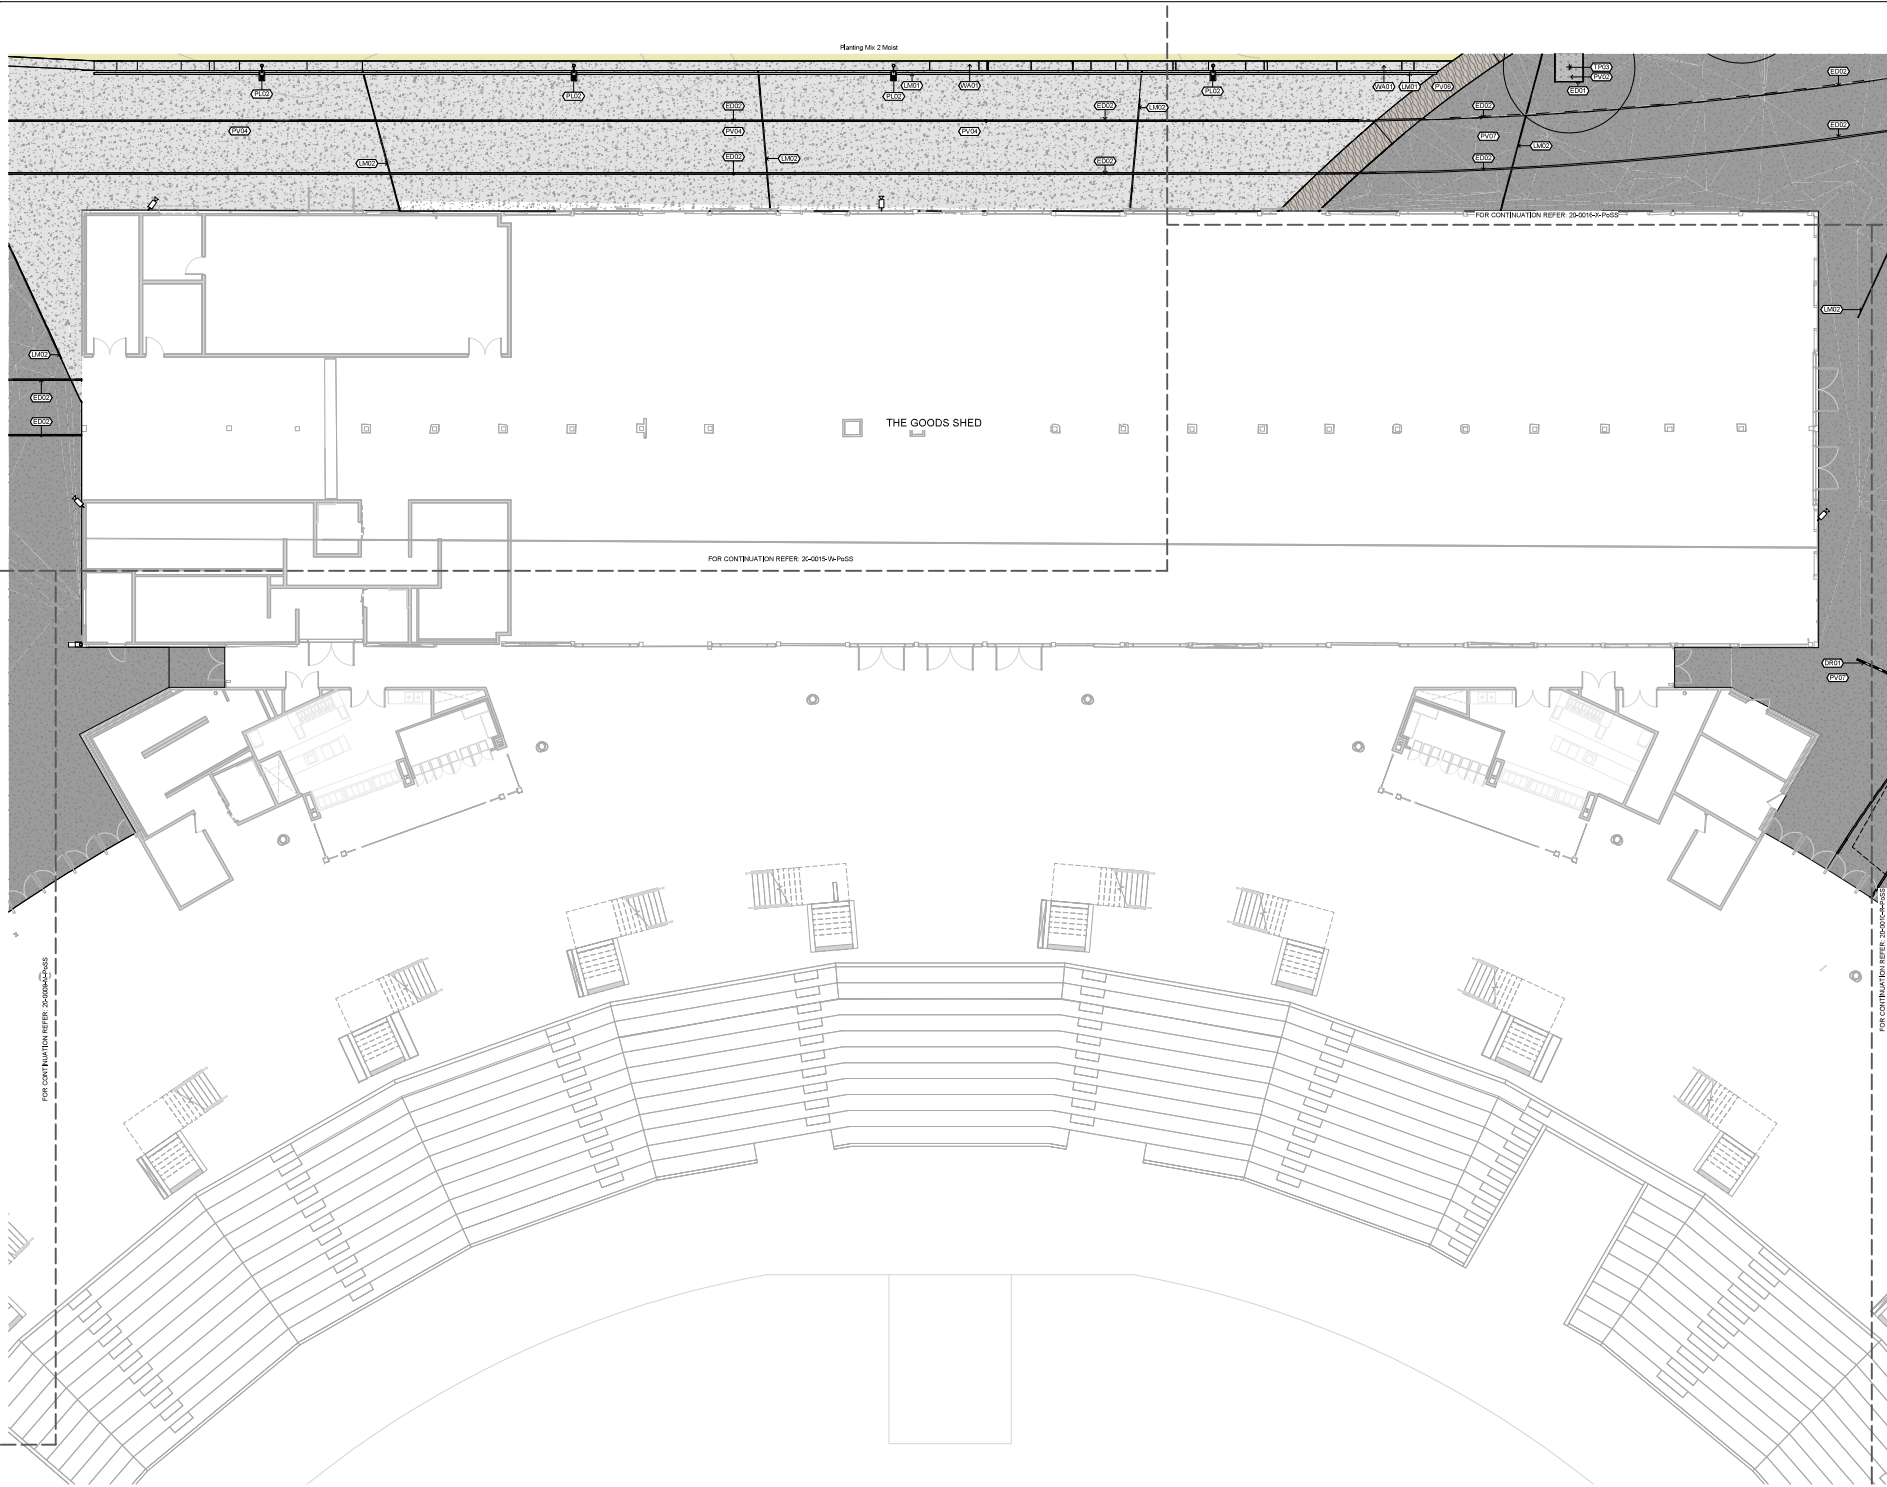

NO.	REVISION	DATE
1	ISSUED FOR PROJECT OF STATE SIGNIFICANCE	20/07/20
2	ISSUED FOR PROJECT OF STATE SIGNIFICANCE	20/07/20
OCULUS

REALM studios
REALM studios
www.realmstudios.com.au

MP
COX

CUMULUS
Cumulus Studio



Scale 1:100

0 1000mm 2000mm 5000mm 10000mm

Client
MACQUARIE POINT DEVELOPMENT CORPORATION

Project No.
M-2435

Project
MACQUARIE POINT MULTIPURPOSE STADIUM
EVANS STREET, HOBART, TAS

Accreditation

Drawing Title
SURFACE FINISHES PLAN - ZONE E

Document Control Status
ISSUED FOR PROJECT OF STATE SIGNIFICANCE

Co-ordinated
Checked
Scale 1:100 (A1)

Project Director
Approved
Revision Date 20/07/20

Drawing Number
Revision
P1



STADIUM FIELD

COMPLEMENTARY
INTEGRATED MIXED USE

PORT OF
HOBART

FOR CONTINUATION REFER 20-009-4-POSS

FOR CONTINUATION REFER 20-009-4-POSS

LANDSCAPE EXTENT OF WORKS

COMPLEMENTARY
INTEGRATED MIXED USE

OCULUS

REALM studios

MP
COX

CUMULUS

AECOM

sbp

Scale 1:100

0 1000mm 2000mm 5000mm 10000mm

Zone

Client: **MACQUARIE POINT DEVELOPMENT CORPORATION**

Project No: **M-2435**

Project: **MACQUARIE POINT MULTIPURPOSE STADIUM**
EVANS STREET, HOBART, TAS

Assembled: **THE DESIGN TEAM**

Drawing Title: **SURFACE FINISHES PLAN - ZONE H**

Document Control Status: **ISSUED FOR PROJECT OF STATE SIGNIFICANCE**

Co-ordinator: **Author**

Checker: **Author**

Scale: **1:100 (A1)**

Project Director: **Approver**

Drawing Number: **MPMS-OCR-DR-LA-20-009-4-POSS**

Revision: **P1**






















STADIUM FIELD

GATE 01 ENTRANCE


FOR CONTINUATION REFER: 20-0006-H-PH05

FOR CONTINUATION REFER: 20-0006-H-PH05

FOR CONTINUATION REFER: 20-0015-S-PH05

LANDSCAPE EXTENT OF WORKS

COMPLEMENTARY INTEGRATED MIXED USE

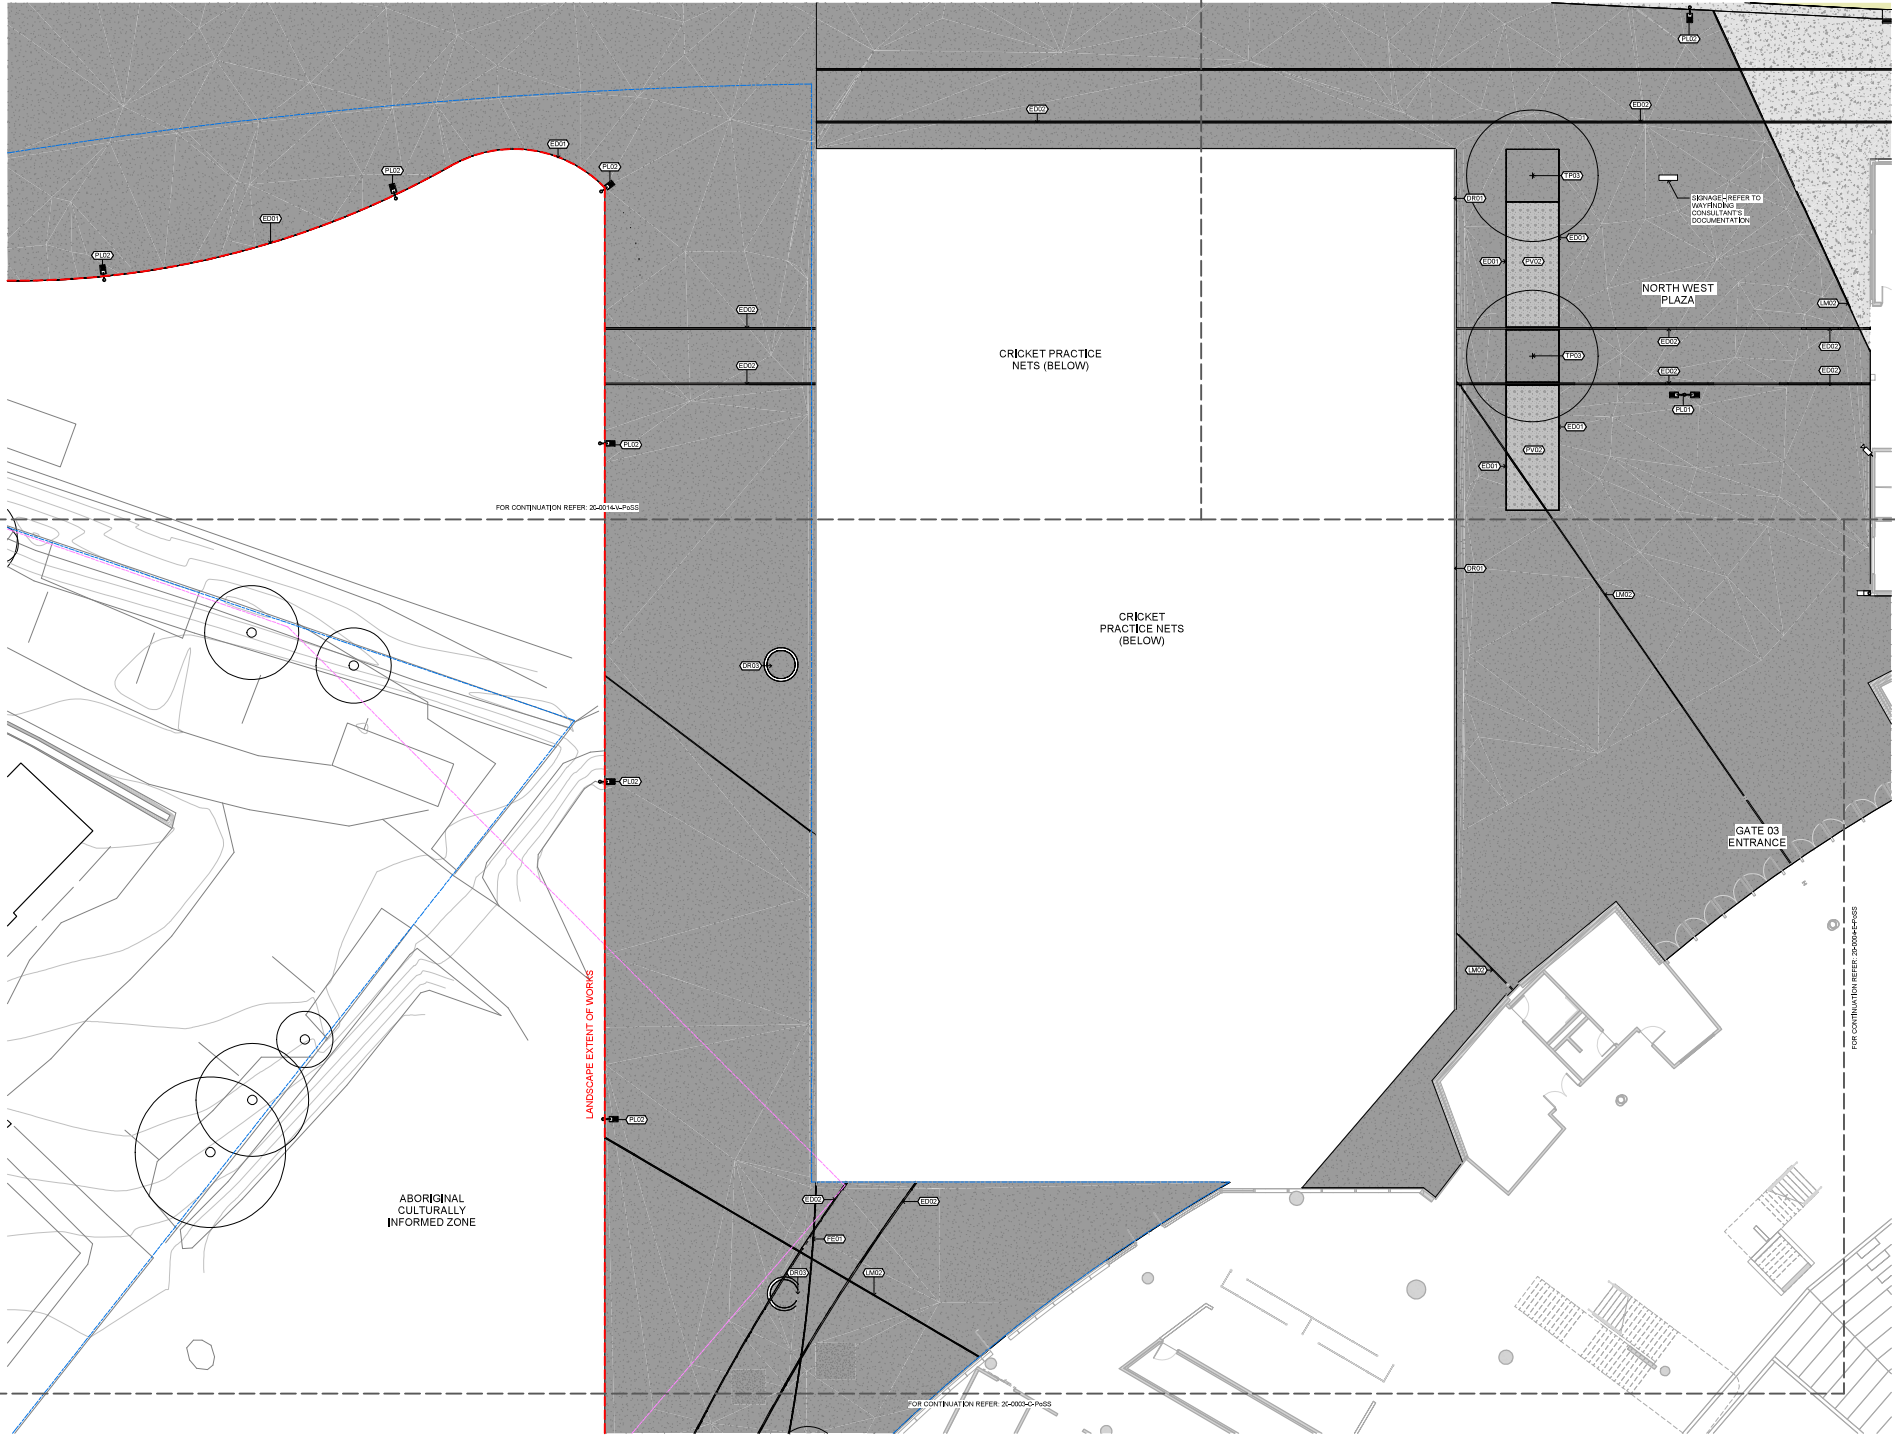

REVISIONS		
NO.	DESCRIPTION	DATE

OCULUS

REALM studios

MP

COX

CUMULUS

AECOM

sbp

architect

landscape partner

Scale 1:100

0 1000mm 2000mm 5000mm 10000mm

Zone

COLOUR PRINTING REQUIRED

Client

MACQUARIE POINT DEVELOPMENT CORPORATION

Project No.

M-2435

Project

MACQUARIE POINT MULTIPURPOSE STADIUM
EVANS STREET, HOBART, TAS

Authorisation


Drawing Title

SURFACE FINISHES PLAN - ZONE M

Document Control Status

ISSUED FOR PROJECT OF STATE SIGNIFICANCE

Co-ordinator

Author

Checker

Scale

1:100 (A3)

Project Director

Revision Date

01/07/20

Drawing Number

Revision

P1

MPMIS-OCR-DR-A-20-0009-M-P-055

P1



OCULUS

REALM studios

MPCOX

CUMULUS

AECOM

sbp

01000mm 2000mm 5000mm 10000mm

Scale 1:100

COLOUR PRINTING REQUIRED

Client

MACQUARIE POINT DEVELOPMENT CORPORATION

Project No.

M-2435

Project

MACQUARIE POINT MULTIPURPOSE STADIUM

EVANS STREET, HOBBART, TAS

Accommodation

10000mm 2000mm 5000mm 10000mm

Drawing Title

SURFACE FINISHES PLAN - ZONE S

Document Control Status

ISSUED FOR PROJECT OF STATE SIGNIFICANCE

Co-ordinated

Drawn

Checked

Scale

1:100 (A1)

Project Director

Approver

Revision Date

02/27/20

Drawing Number

MPMS-OCR-DR-A-20-001-S-PSS

Revision

P1





































PROJECT: MACQUARIE POINT MULTIPURPOSE STADIUM

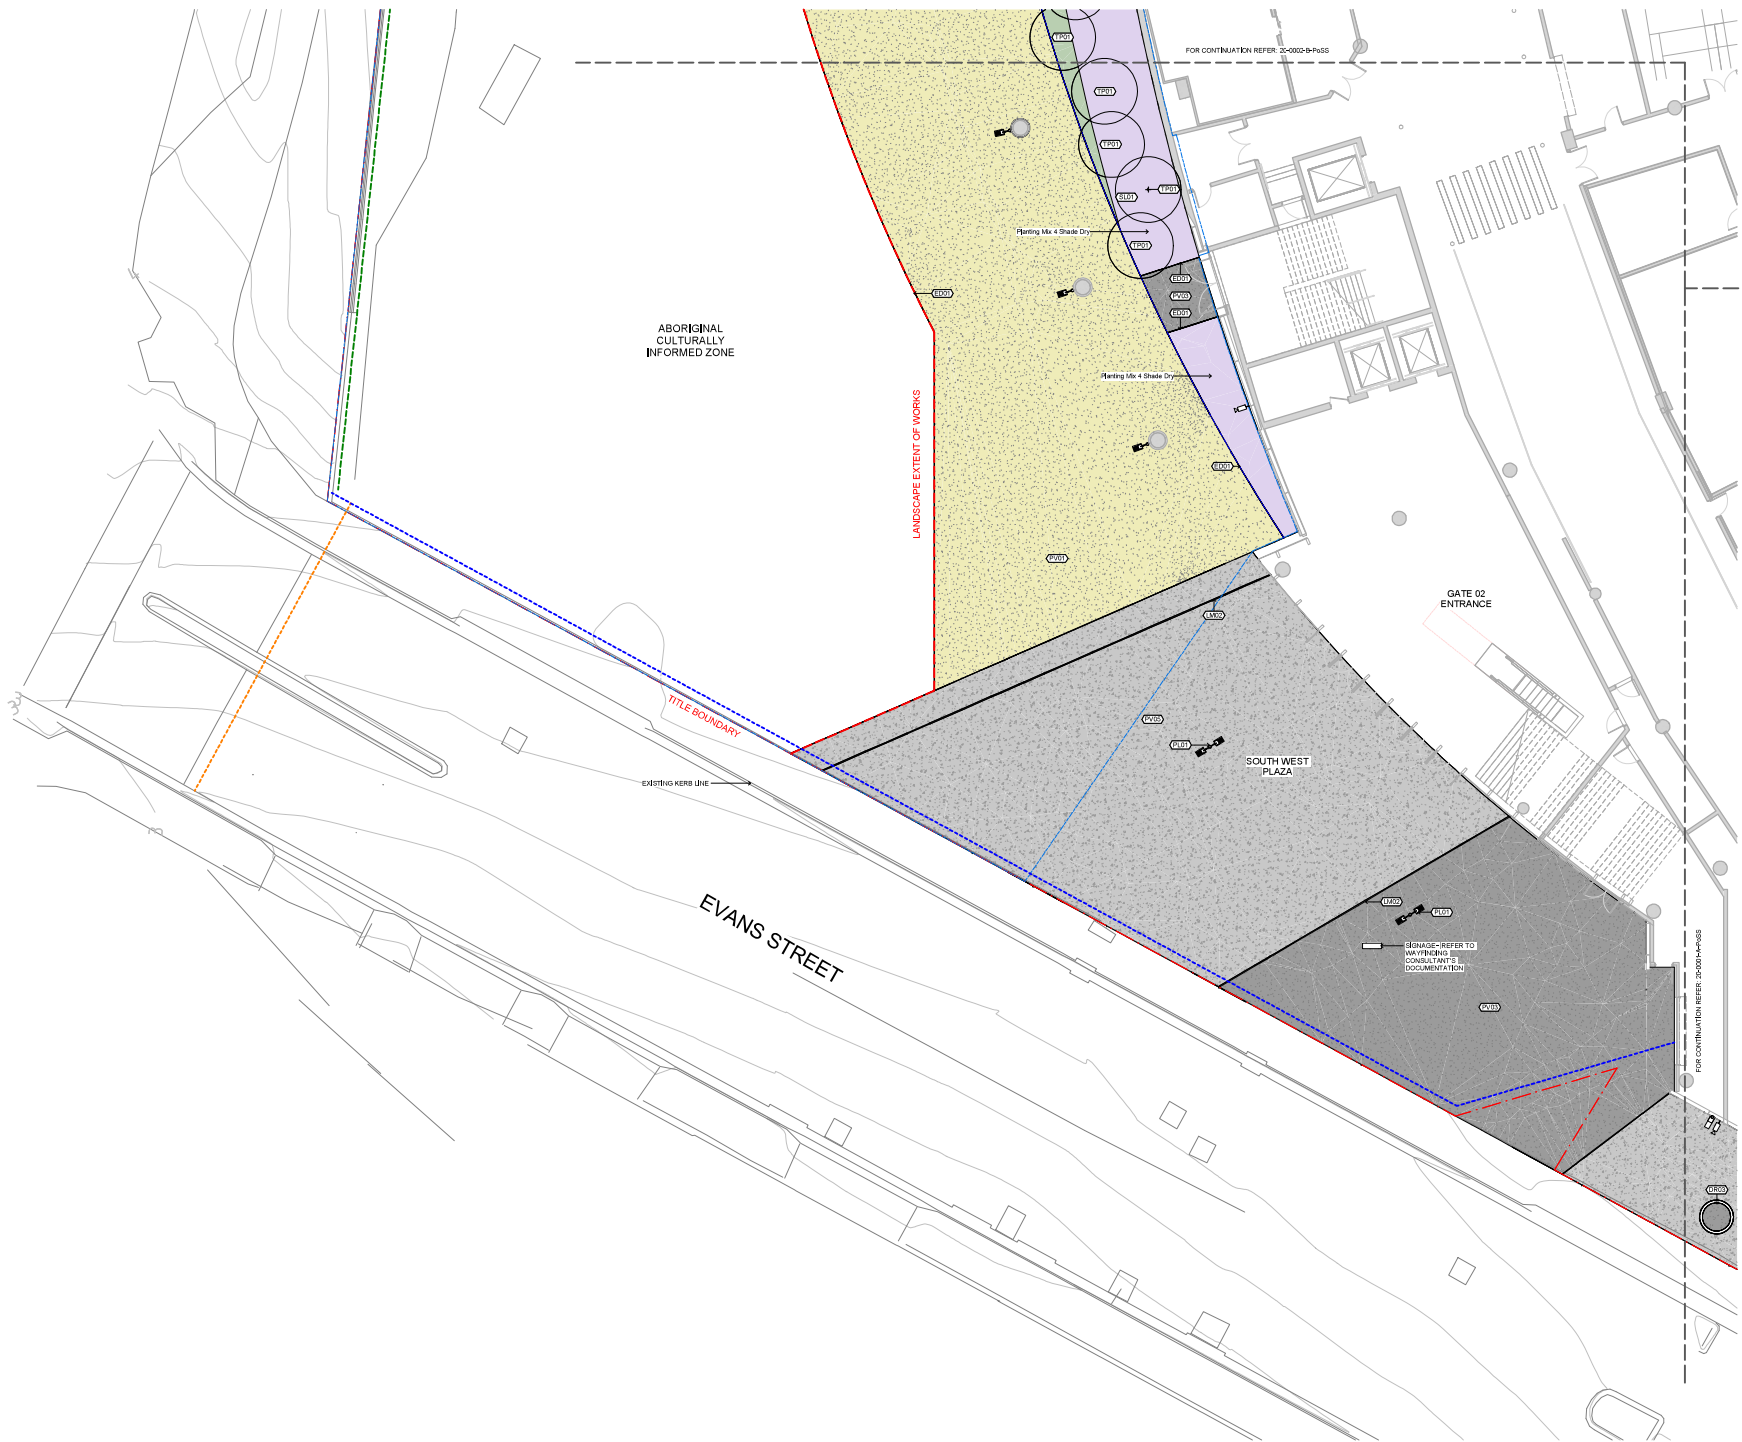


OCULUS






Scale 1:100
0 1000mm 2000mm 5000mm 10000mm

Client
MACQUARIE POINT DEVELOPMENT CORPORATION

Project No.
M-2435

Project
MACQUARIE POINT MULTIPURPOSE STADIUM
EVANS STREET, HOBART, TAS

Authorisation


Drawing Title
SURFACE FINISHES PLAN - ZONE T

Document Control Status
ISSUED FOR PROJECT OF STATE SIGNIFICANCE

Co-ordinator	Author
Checker	Scale
1:100 (A1)	Revision Date
01/01/2024	Revision

Project Director	Approver
01/01/2024	Revision

Drawing Number	Revision
MPMS-OCR-DR-LA-20-00124-PUSS	P1

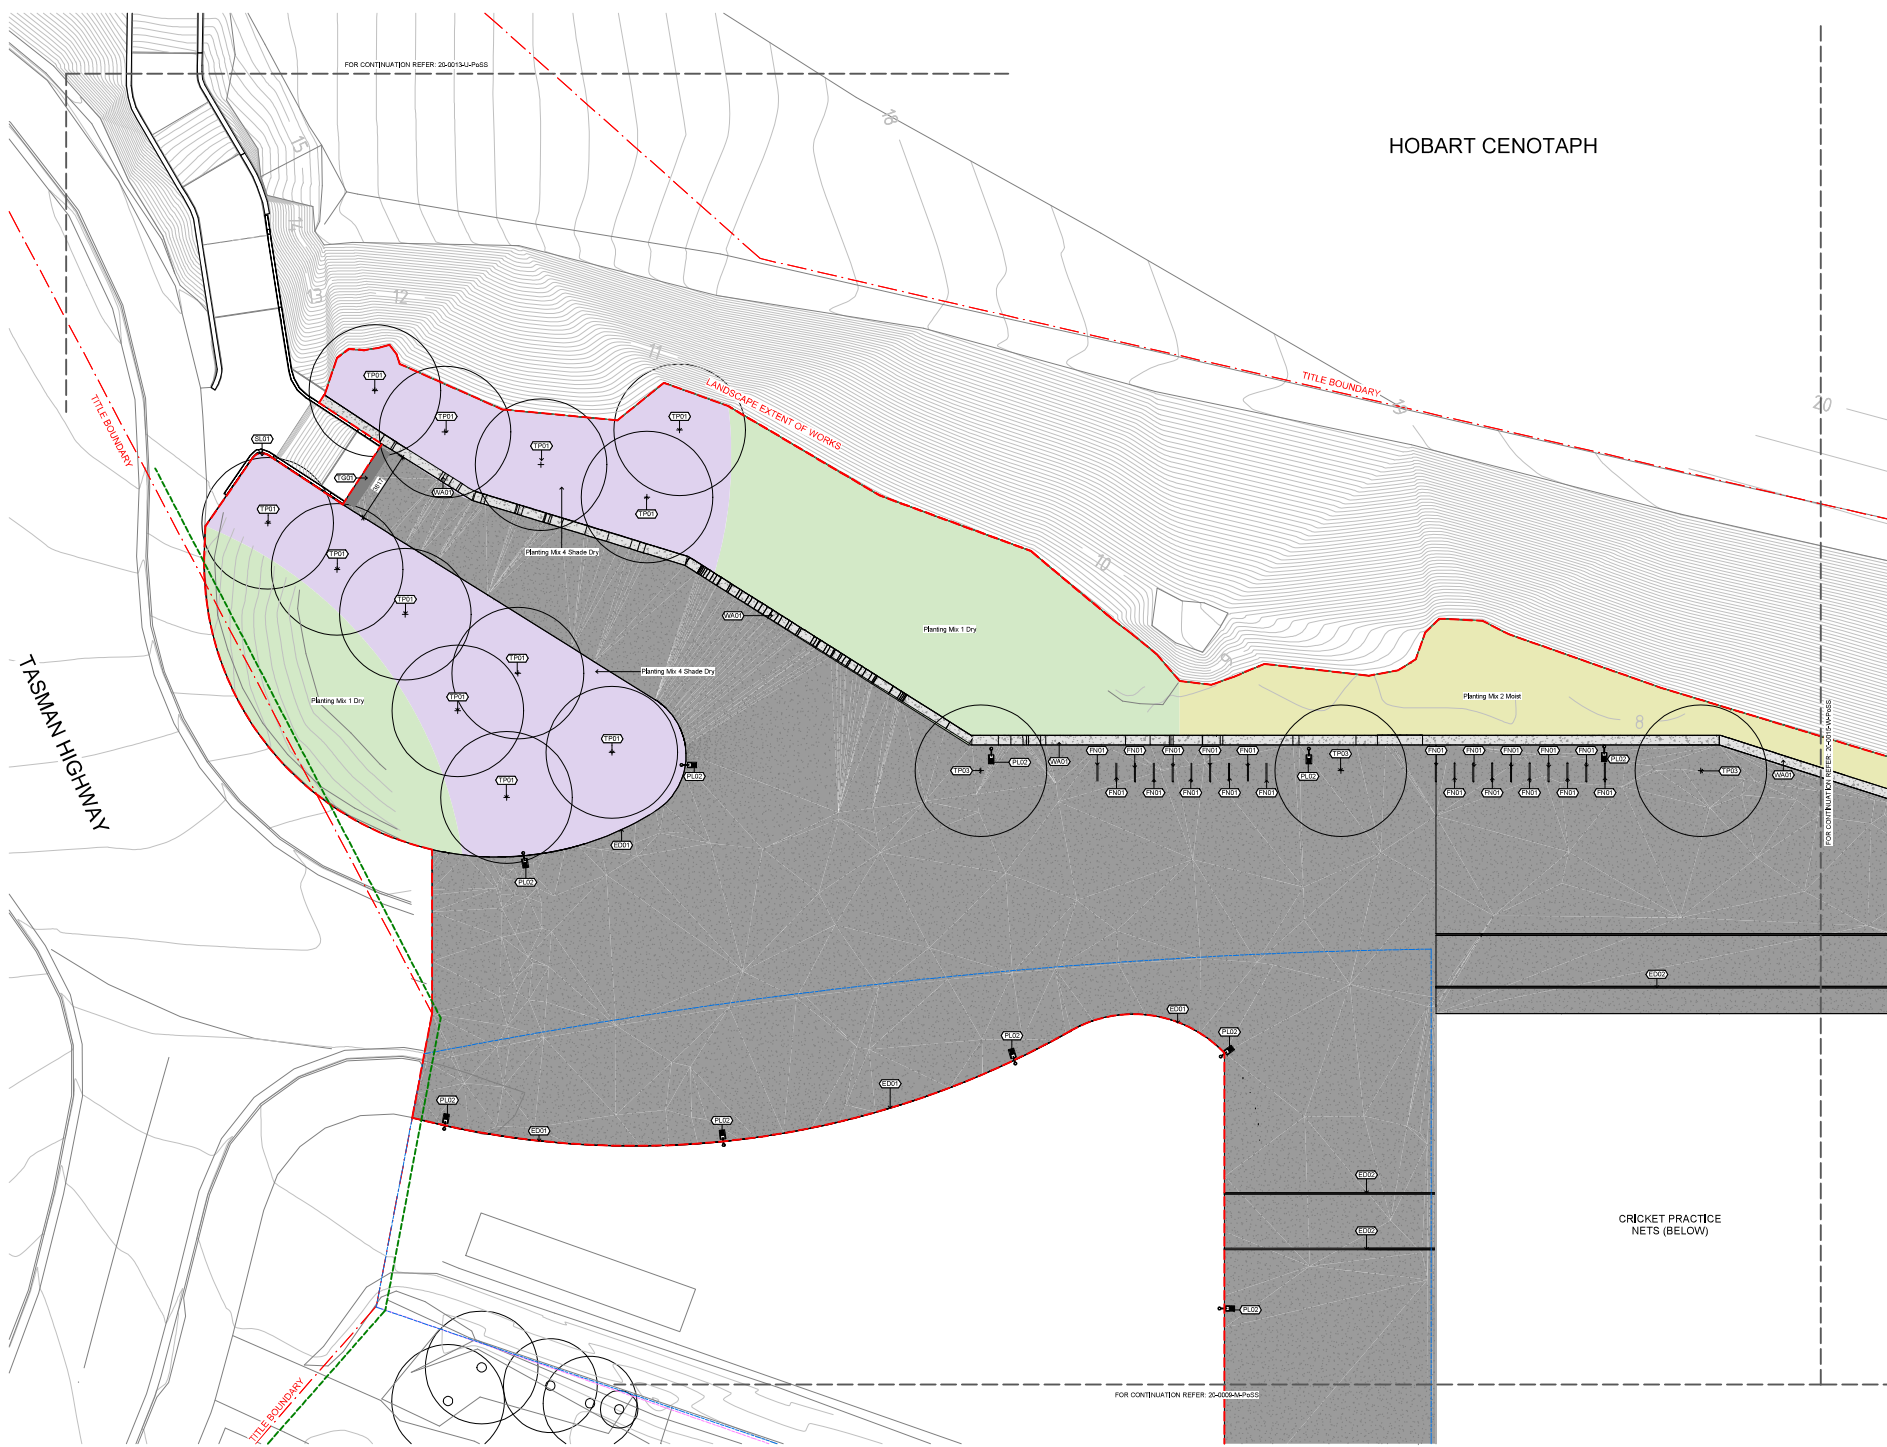


NO.	REVISION	DATE
1	ISSUED FOR PROJECT OF STATE SIGNIFICANCE	01/01/20

OCULUS
Land & 2.35 Building Level
Melbourne 3000 VIC
+61 3 9570 0000
www.oculus.com.au

REALM studios
REALM studios
33 Langston Street
Melbourne 3000 VIC
+61 3 9570 0000
www.realmstudios.com.au

MP
COX
CUMULUS
AECOM
sbp
architect
landscape partner
Scale 1:100
0 1000mm 2000mm 5000mm 10000mm

Client
MACQUARIE POINT DEVELOPMENT CORPORATION
Project No. M-2435
Project
MACQUARIE POINT MULTIPURPOSE STADIUM
EVANS STREET, HOBART, TAS
Associated
Drawing Title
SURFACE FINISHES PLAN - ZONE V
Document Control Status
ISSUED FOR PROJECT OF STATE SIGNIFICANCE
Co-ordinated
Checked
Scale
1:100 (A4)
Project Director
Approved
Revision Date
01/01/20
Drawing Number
Revision
MPMS-OCR-OR-A-20-014-V-PSS
P1

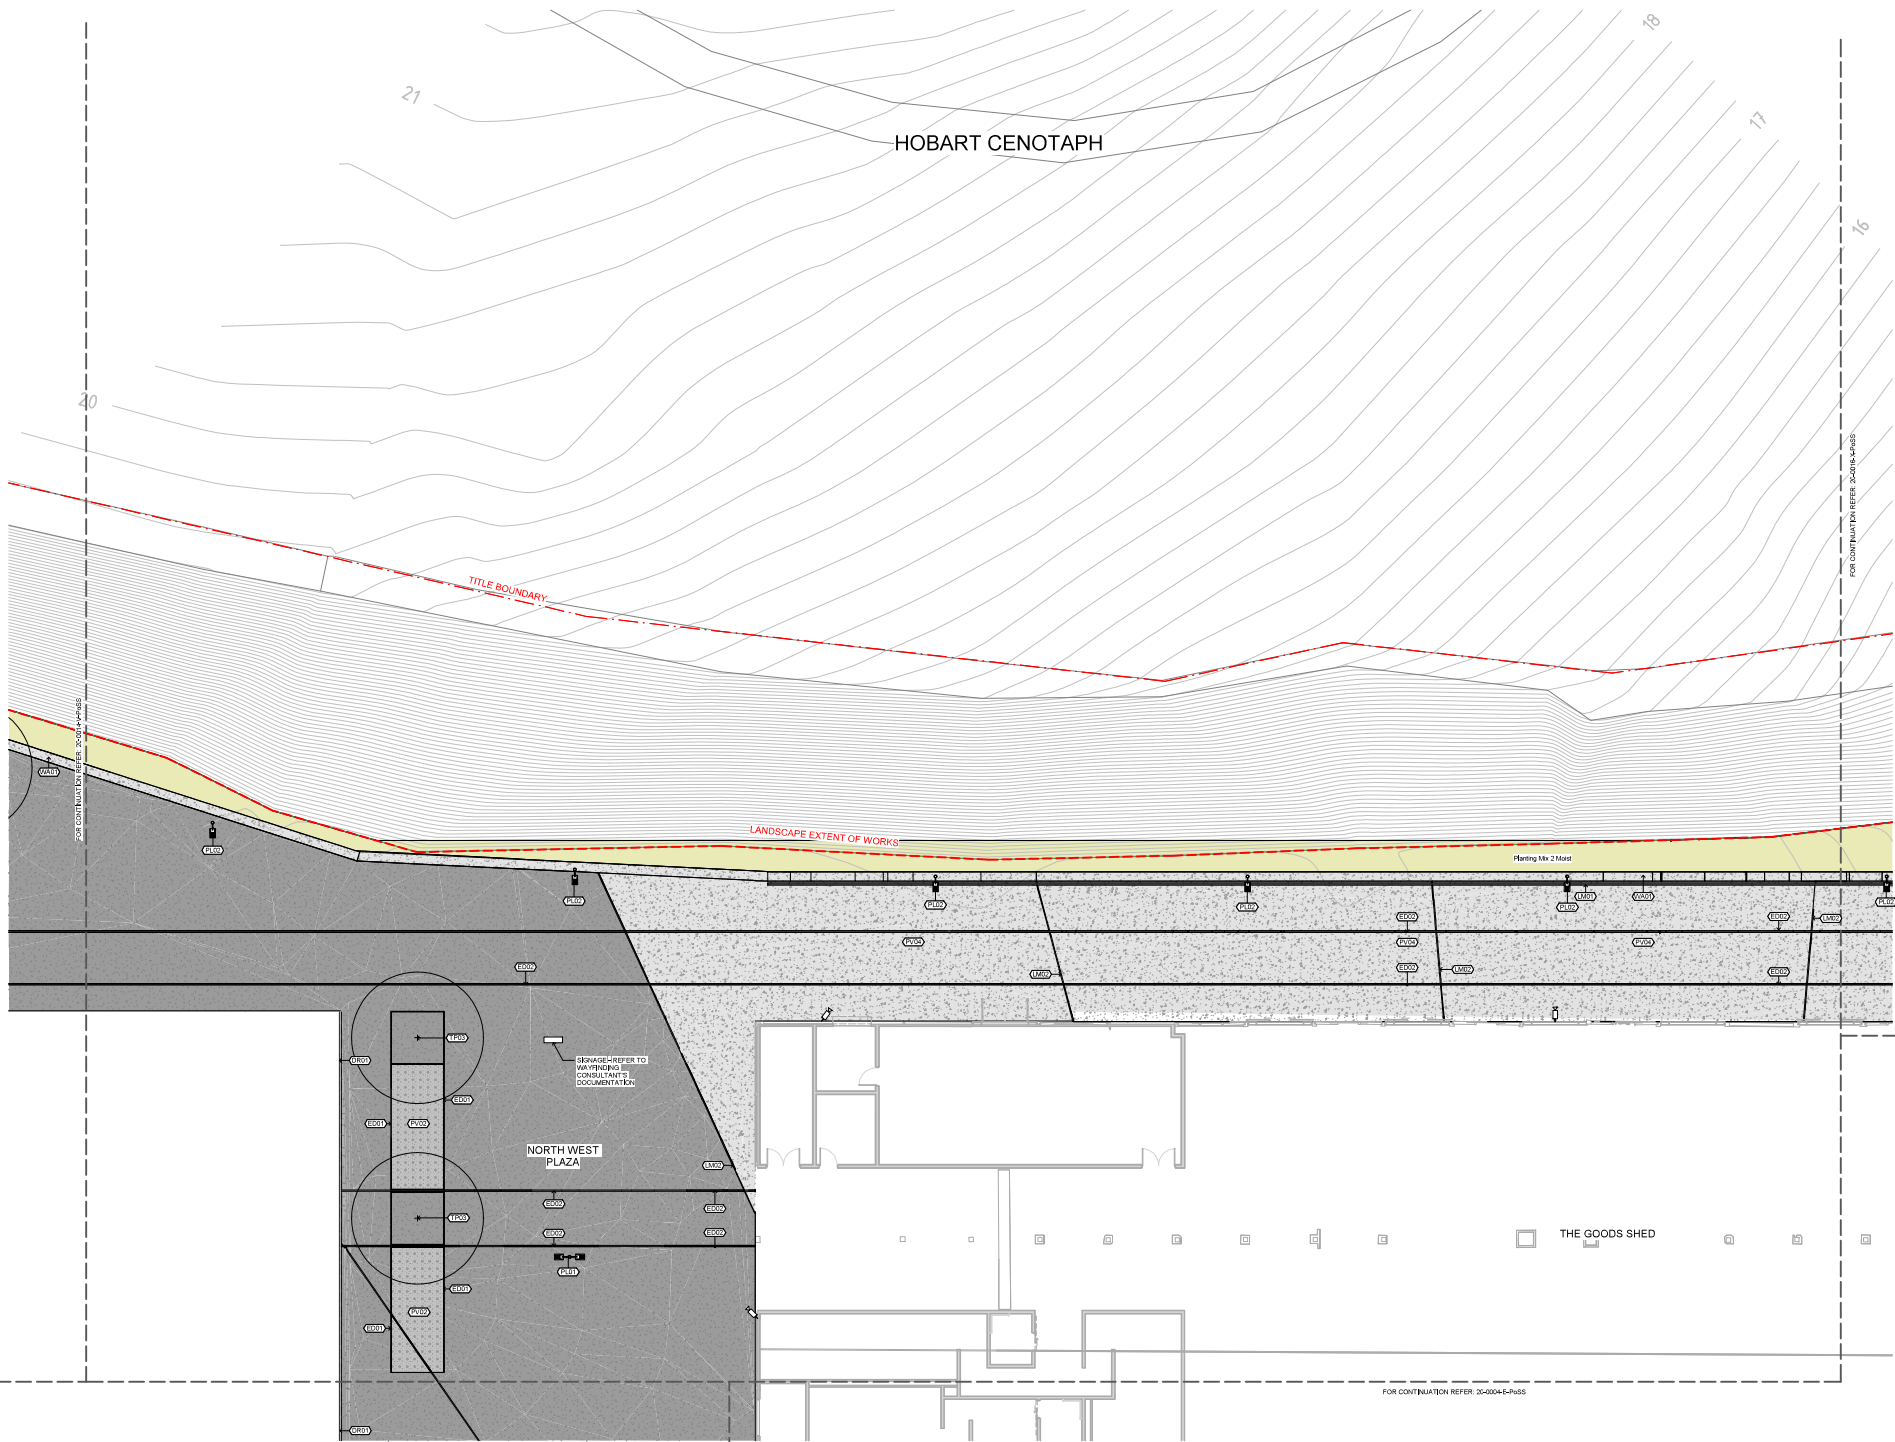

NO.	DESCRIPTION	DATE
1	ISSUED FOR PROJECT OF STATE SIGNIFICANCE	10/01/20
2		
3		
4		
5		
6		
7		
8		
9		
10		

OCULUS
Land 2.33 Building Level
Building: 1000m²
+61 3 9570 0000
www.oculus.com.au

REALM studios
REALM studios
31 Langford Street
Hobart, TAS 7000
+61 3 621 454 400
www.realmstudios.com.au



Macquarie Point Development Corporation
41 Evans Street
Hobart TAS 7000
+61 6195 4000
www.mpc.com.au

Cox Architecture




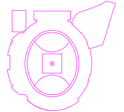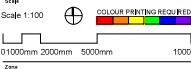

Client: **MACQUARIE POINT DEVELOPMENT CORPORATION**

Project No.: **M-2435**

Project: **MACQUARIE POINT MULTIPURPOSE STADIUM**
EVANS STREET, HOBART, TAS

Assignment: **Surface Finishes Plan - Zone W**

Drawing Title: **SURFACE FINISHES PLAN - ZONE W**

Document Control Status: **ISSUED FOR PROJECT OF STATE SIGNIFICANCE**

Co-ordinated: _____ Drawn: _____

Checked: _____ Scale: 1:100 (A1)

Project Director: _____ Revision Date: 01/01/20

Drawing Number: _____ Revision: _____

MPMS-OCR-RLA-20-0154-W-PSS **P1**

